
Proposed RF Plan

1. Existing double pitched roof.
2. Proposed double pitched roof, over extension.

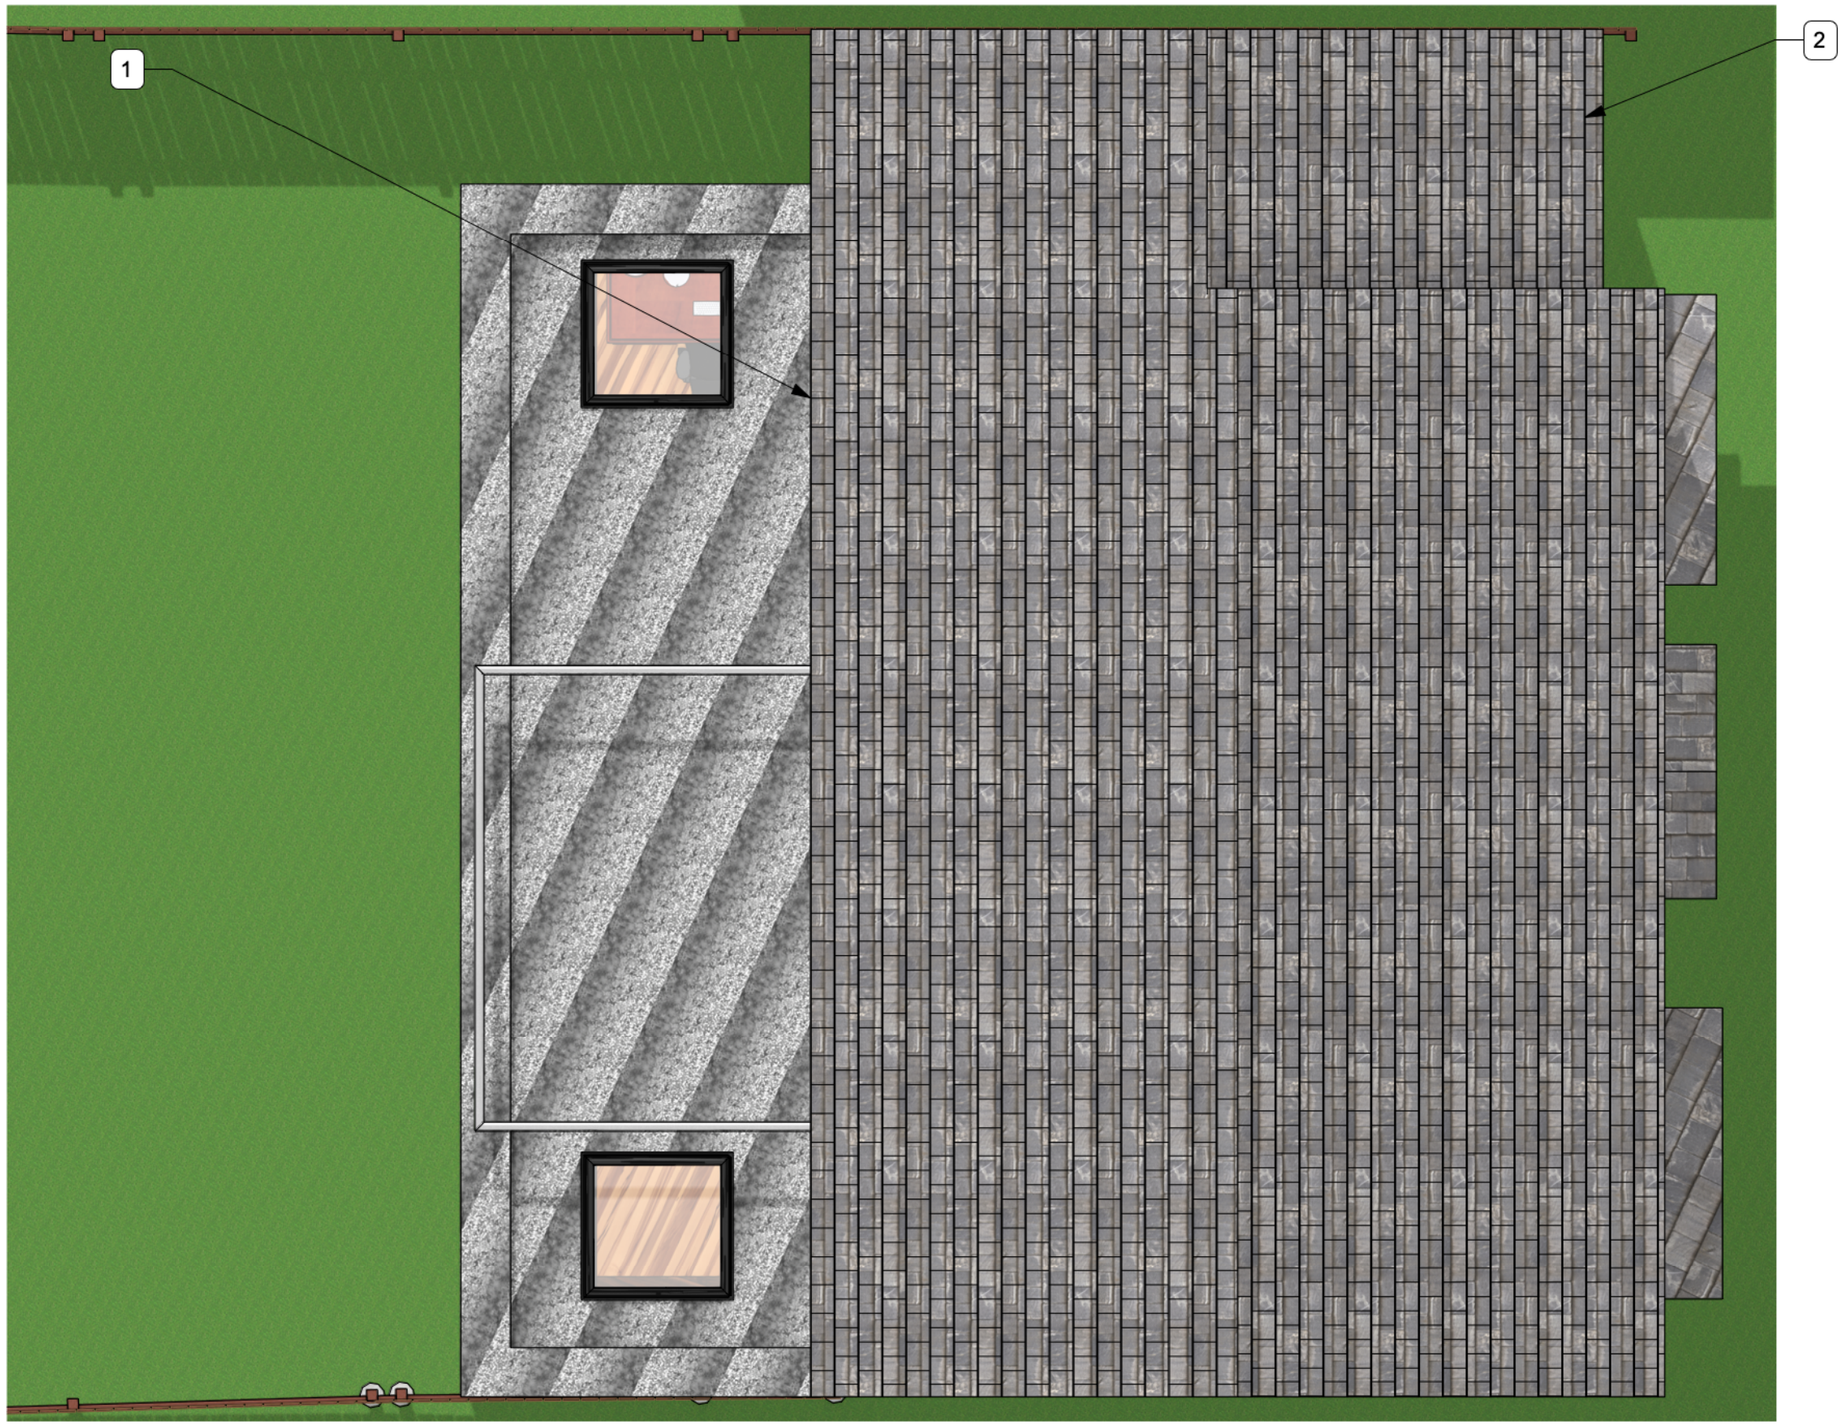

1 Roof Plan - Proposed
Scale: 1:50

0 1 2 3 4 5 m

THE DESIGN SOCIAL

134 Kirkby Road Barwell LE9 8FN UK
T: +44 (0)1455 446521 F: +44 (0)1455 446521
E: admin@thedesignsocial.com

GENERAL DRAWING NOTES

© This drawing is not to be shown to any Third Party unless agreed by The Design Social.

This drawing shows 'design intent' only.
It is the responsibility of the appointed contractor to finalise development, using specialists approved by The Design Social, & produce detailed working drawings.
ALL working drawings to be approved by The Design Social prior to manufacture.

REV.	DATE	NOTES	REV. BY

THE DESIGN SOCIAL

Daniel Large	
16 Boyslade Rd East, Burbage, Hinckley LE10 2RQ	
Proposed Roof Plan	
AUTHOR O.R.	DATE 10/11/2026 / APPROVED D.L
SCALE 1:50 @ A3	READ WITH 0504 (A) GA 001
DRAWING No. 0504 - A - RF - 010 (Project No. / Type / Area / Number / Rev)	
DRAWING STATUS Planning	