
Existing 1F Plan

1. Existing car port to be removed.
2. Existing extension to be removed.
3. Existing conservatory to be demolished to make way for proposed rear extension.

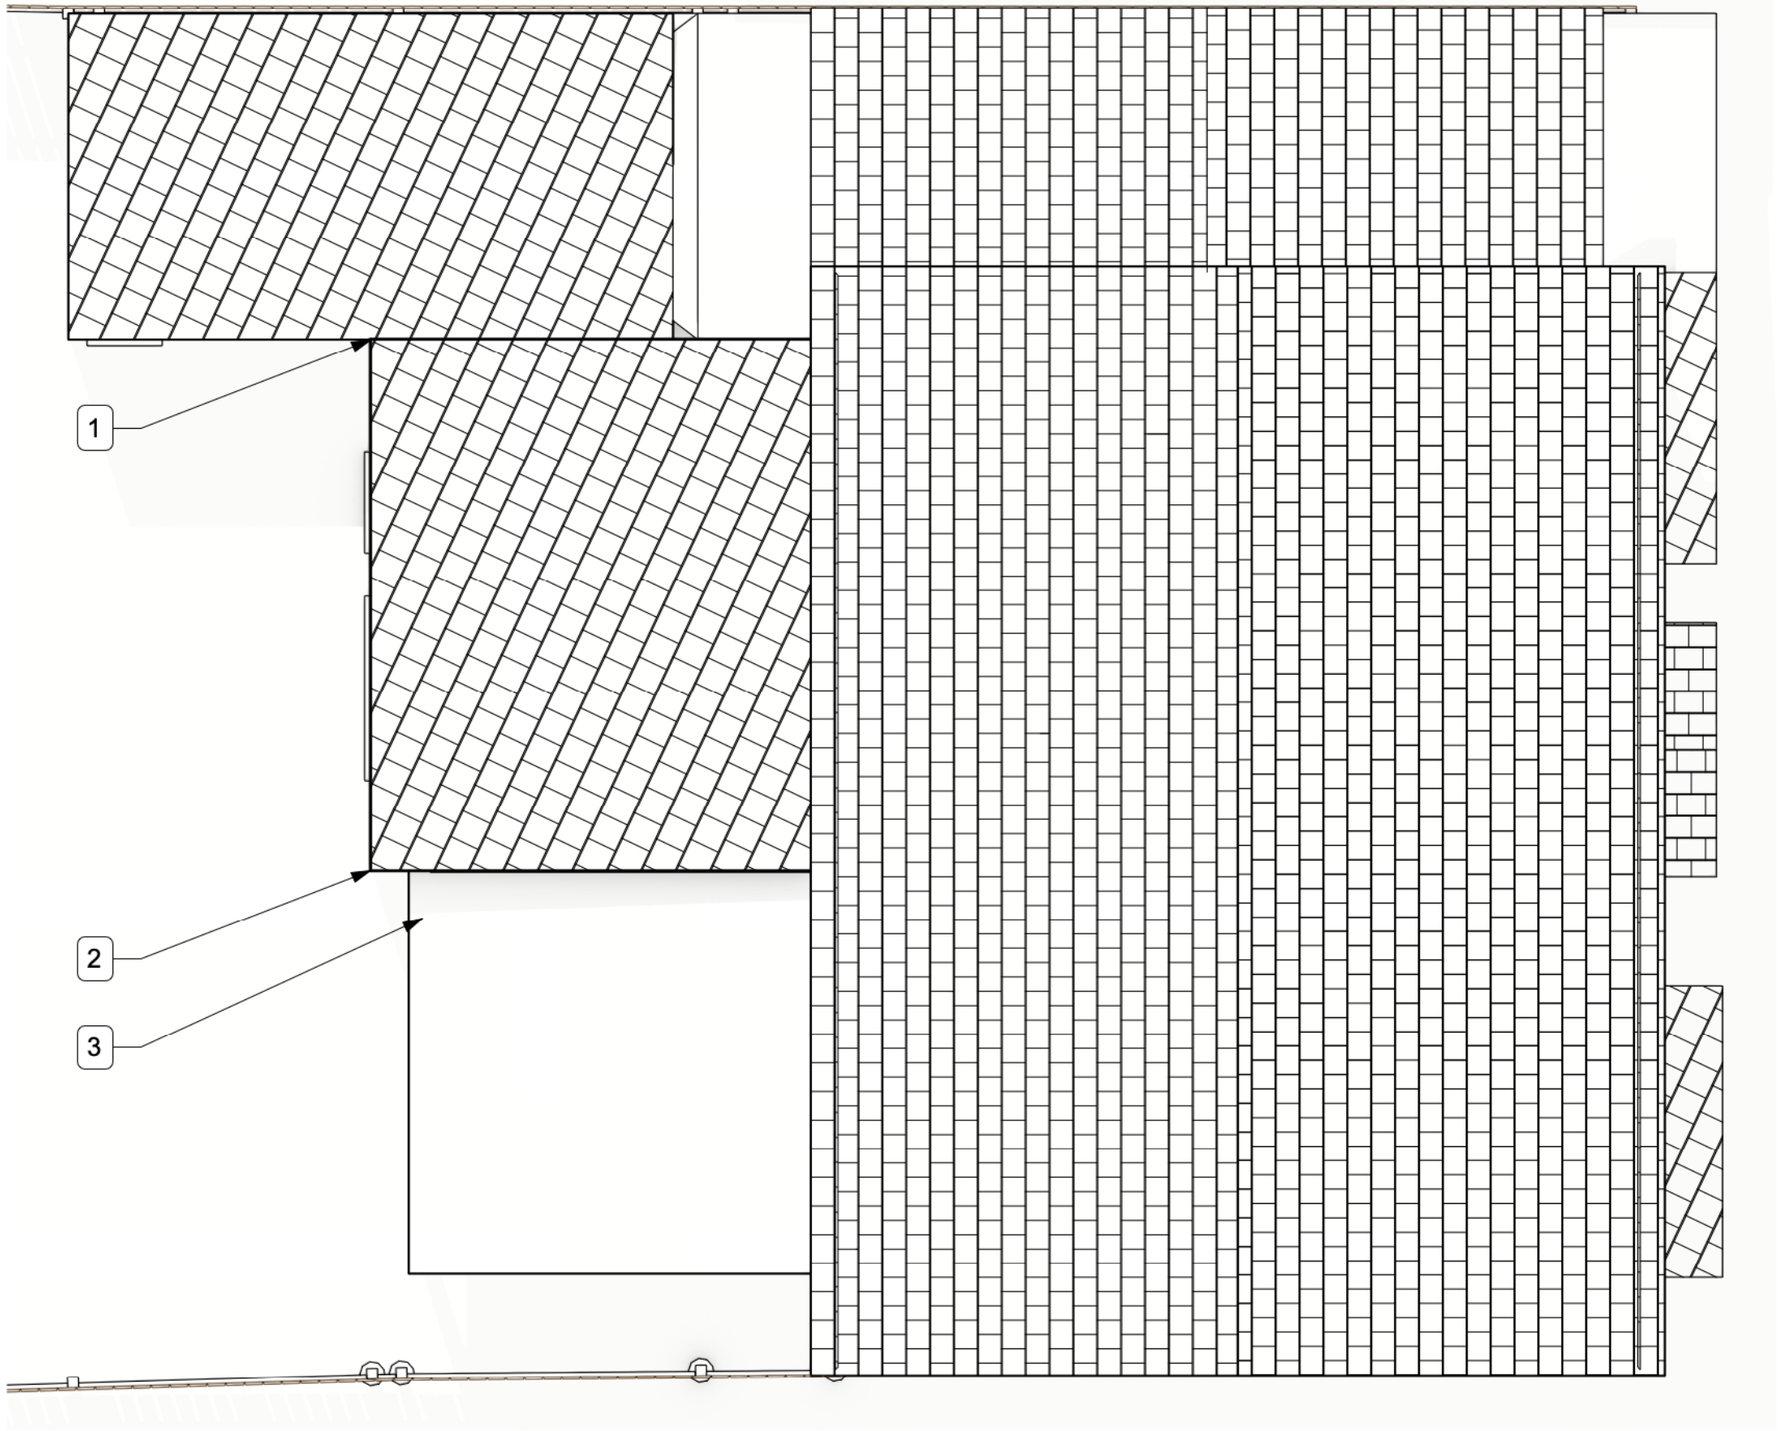

1 Roof Plan - Existing
Scale: 1:50

0 1 2 3 4 5 m

THE DESIGN SOCIAL

134 Kirkby Road Barwell LE9 8FN UK
T: +44 (0)1455 446521 F: +44 (0)1455 446521
E: admin@thedesignsocial.com

GENERAL DRAWING NOTES

© This drawing is not to be shown to any Third Party unless agreed by The Design Social.

This drawing shows 'design intent' only.
It is the responsibility of the appointed contractor to finalise development, using specialists approved by The Design Social, & produce detailed working drawings.
ALL working drawings to be approved by The Design Social prior to manufacture.

REV.	DATE	NOTES	REV. BY

THE DESIGN SOCIAL

Daniel Large

16 Boyslade Rd East, Burbage, Hinckley LE10 2RQ

Existing Roof Plan

AUTHOR	DATE	APPROVED
O.R.	10/11/2026	D.L

SCALE	READ WITH
1:50 @ A3	0504 (A) GA 001

DRAWING No.

Project No.	Type	Area	Number	Rev
0504	A	RF	006	

DRAWING STATUS: Planning