
Proposed Elevations


1. Proposed extension to rear of property. Extension to be of insulated cavity brick & block construction.
2. New flat roof with parapet over proposed rear extension.
3. New balustrade to form proposed balcony. Balustrade to be of stainless steel construction.
4. Proposed extension to side of property. Extension to be of insulated cavity brick & block construction.
5. New uPVC double doors.
6. New uPVC obscure double glazed window.
7. Proposed double pitched roof, over extension.
8. New uPVC double glazed window.
9. New uPVC sliding folding doors to be double glazed.
10. New uPVC double glazed door.

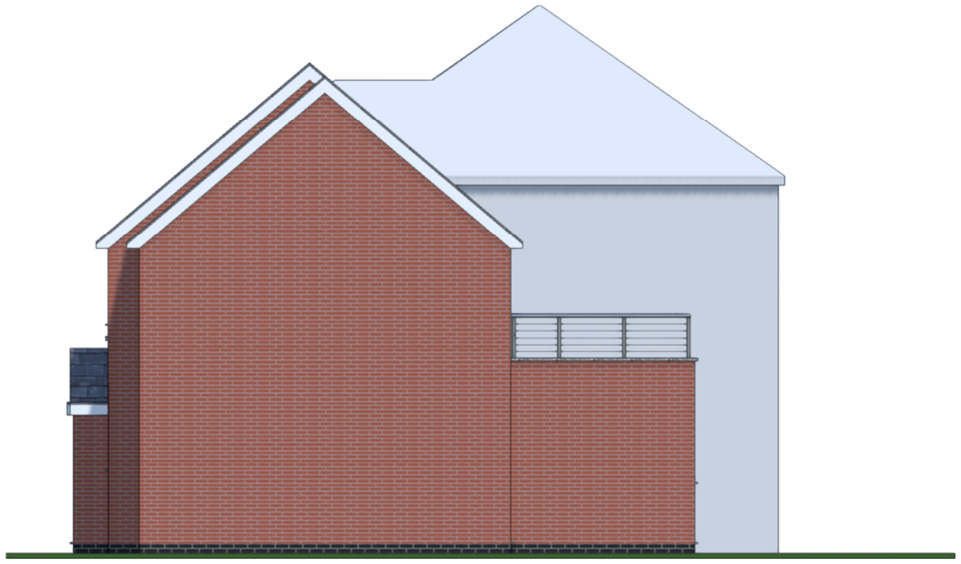

3 South-East Elevation - Proposed
Scale: 1:100



4 South-West Elevation - Proposed
Scale: 1:100

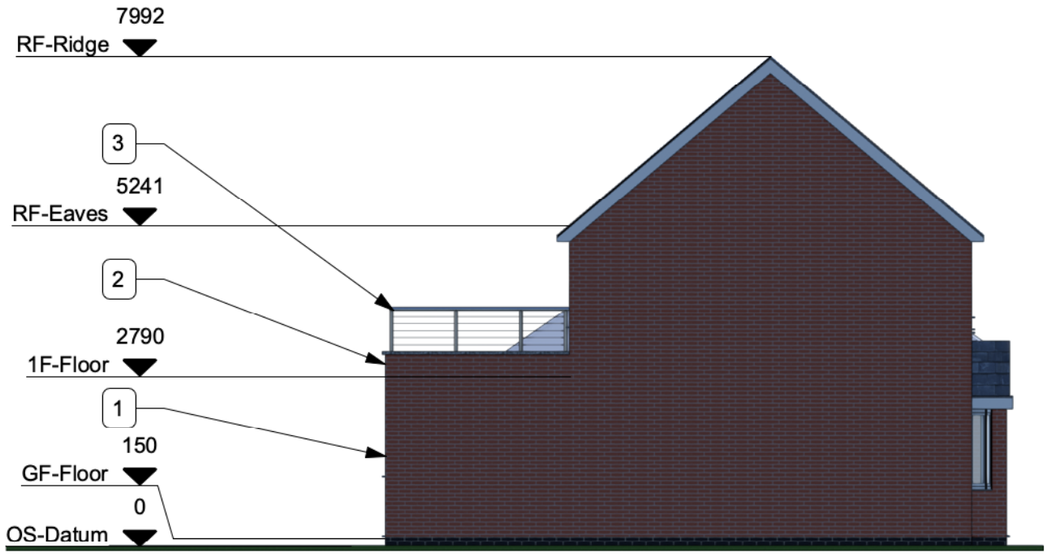

1 North-East Elevation - Proposed
Scale: 1:100

0 1 2 3 4 5 m



2 North-West Elevation - Proposed
Scale: 1:100

THE DESIGN SOCIAL

134 Kirkby Road Barwell LE9 8FN UK
T: +44 (0)1455 446521 F: +44 (0)1455 446521
E: admin@thedesignsocial.com

GENERAL DRAWING NOTES

© This drawing is not to be shown to any Third Party unless agreed by The Design Social.

This drawing shows 'design intent' only.
It is the responsibility of the appointed contractor to finalise development, using specialists approved by The Design Social, & produce detailed working drawings.
ALL working drawings to be approved by The Design Social prior to manufacture.

REV.	DATE	NOTES	REV. BY

THE DESIGN SOCIAL

Daniel Large

16 Boyslade Rd East, Burbage, Hinckley LE10 2RQ

Proposed Elevations

AUTHOR	DATE	APPROVED
O.R.	11/11/2026	D.L

SCALE	READ WITH
1:100 @ A3	0504 (A) GA 001

DRAWING No.

0504	- L - GA - 011	
Project No.	Type Area Number	Rev

DRAWING STATUS
Planning