
Block Plan Notes

1. Property perimeter outlined in red.

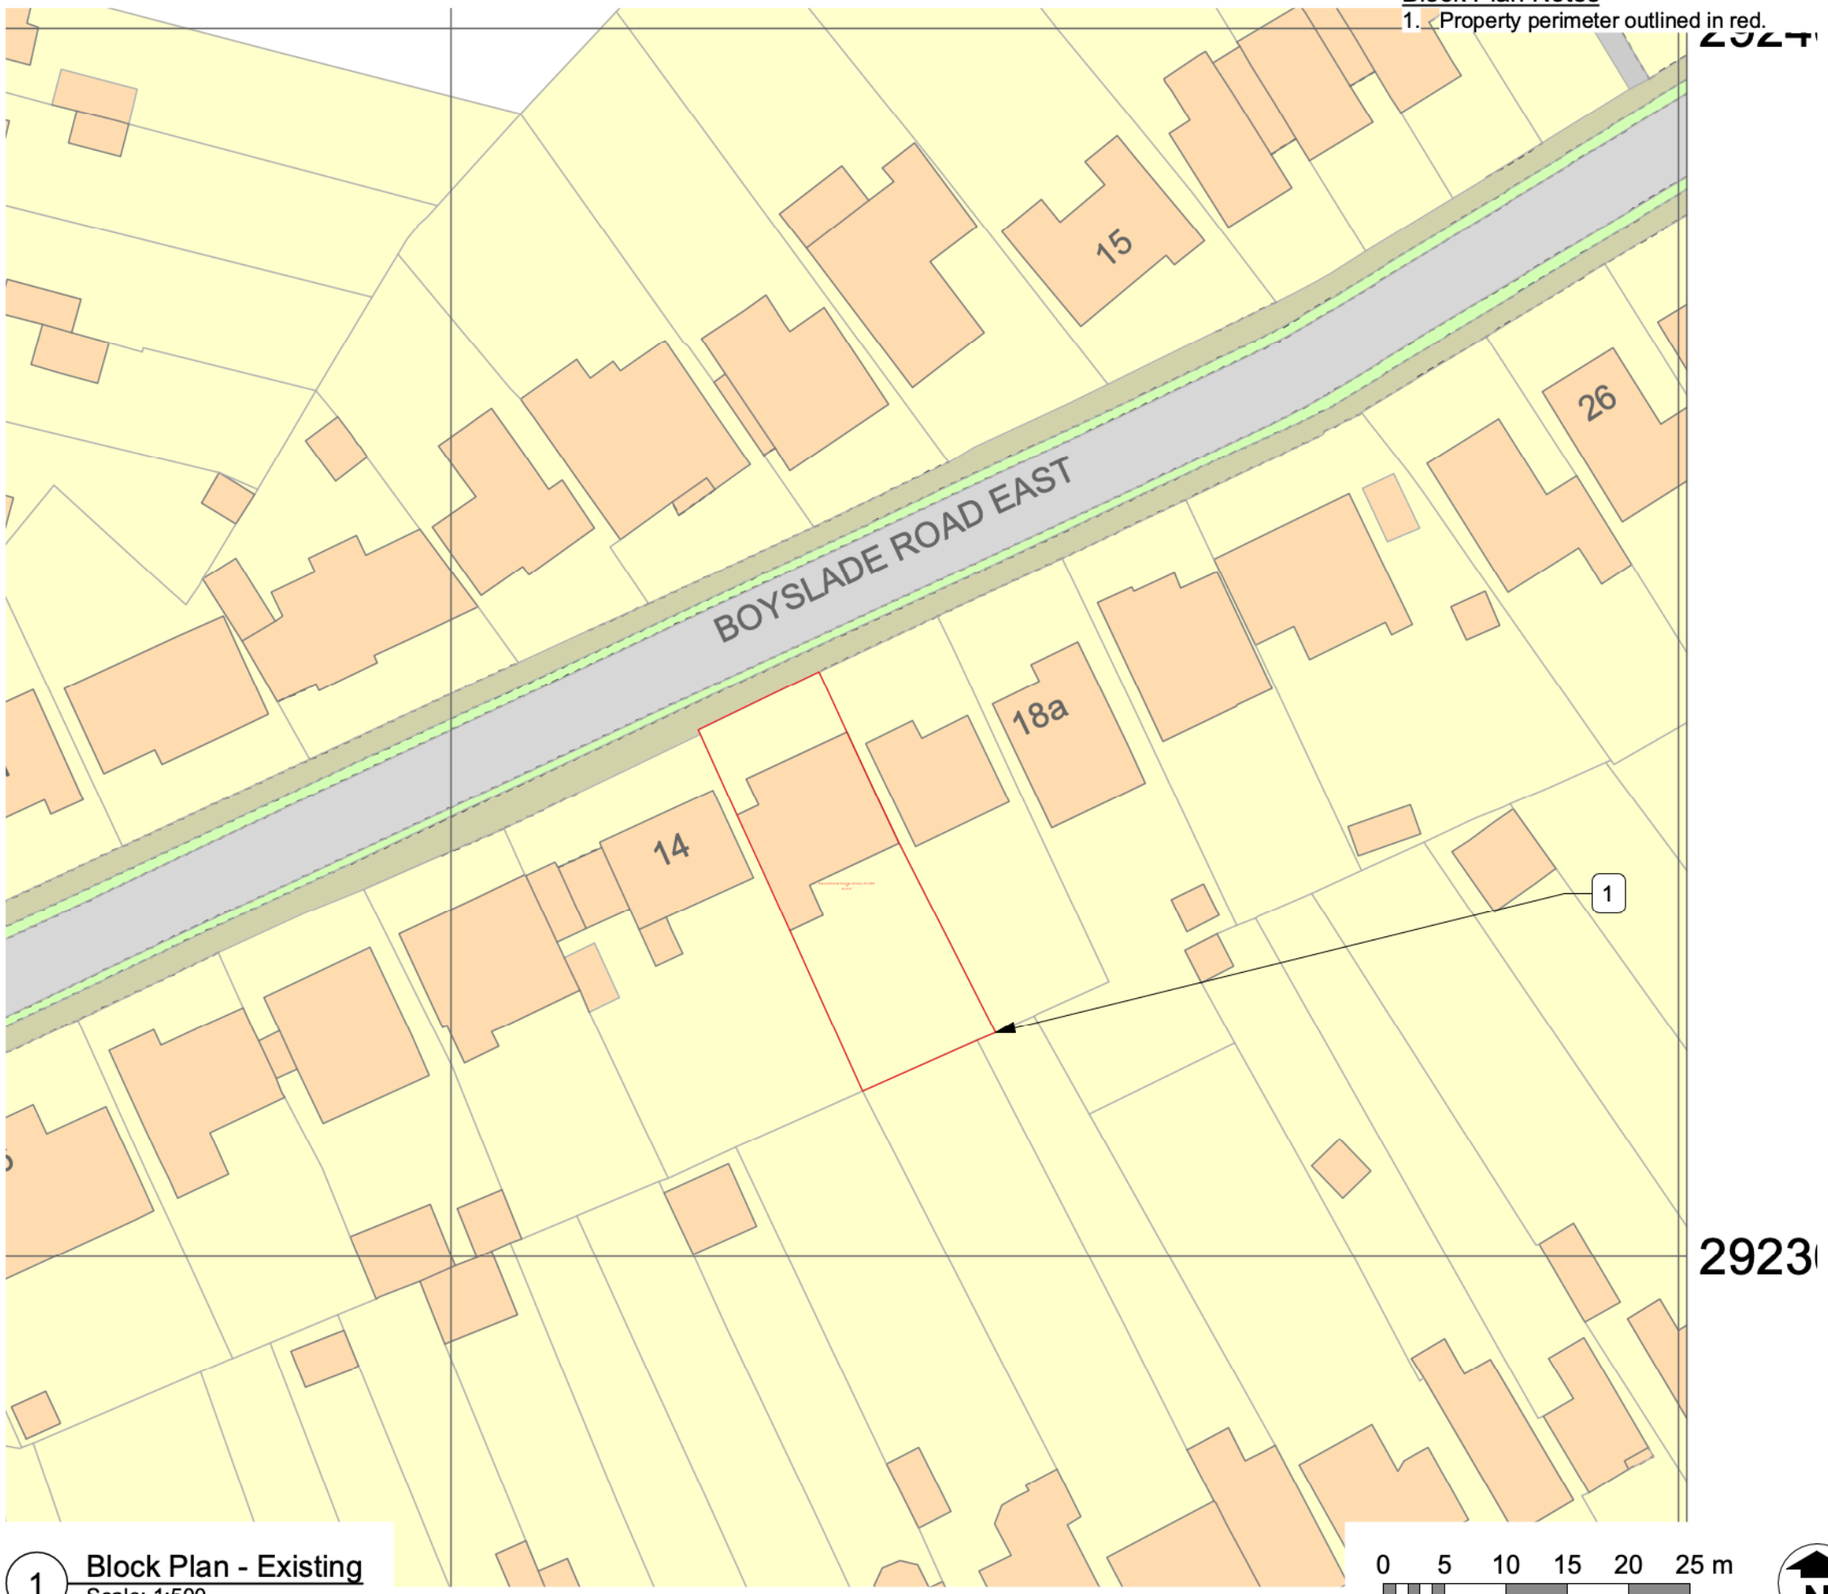

1 Block Plan - Existing
Scale: 1:500

0 5 10 15 20 25 m

N

© Crown Copyright and database rights 2026 OS 100047474.

THE DESIGN SOCIAL

134 Kirkby Road Barwell LE9 8FN UK
T: +44 (0)1455 446521 F: +44 (0)1455 446521
E: admin@thedesignsocial.com

GENERAL DRAWING NOTES

© This drawing is not to be shown to any Third Party unless agreed by The Design Social.

This drawing shows 'design intent' only.
It is the responsibility of the appointed contractor to finalise development, using specialists approved by The Design Social, & produce detailed working drawings.
ALL working drawings to be approved by The Design Social prior to manufacture.

REV.	DATE	NOTES	REV. BY

THE DESIGN SOCIAL

Daniel Large

16 Boyslade Rd East, Burbage, Hinckley LE10 2RQ

Existing Block Plan

AUTHOR	DATE	APPROVED
O.R.	10/11/2026	D.L

SCALE	READ WITH
1:500 @ A3	0504 (A) GA 001

DRAWING No.

0504	-	A	-	GA	-	002	
Project No.		Type		Area		Number	Rev

DRAWING STATUS

Planning