

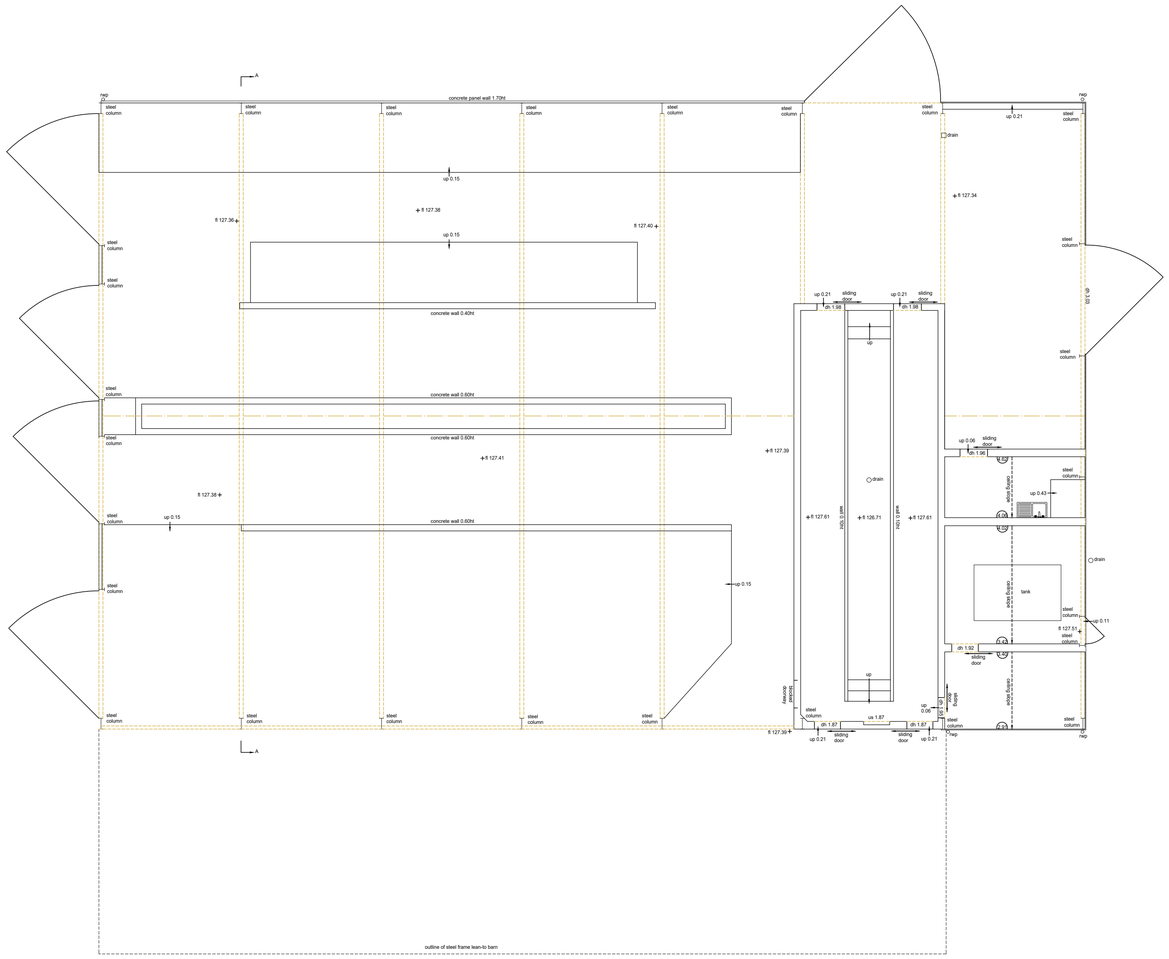


Section A

Datum 125.00m AOD

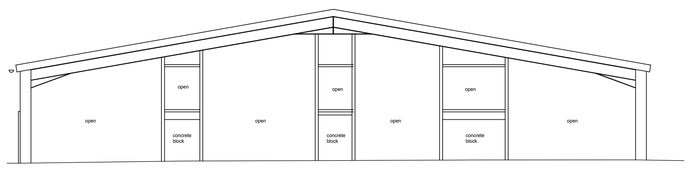


West elevation

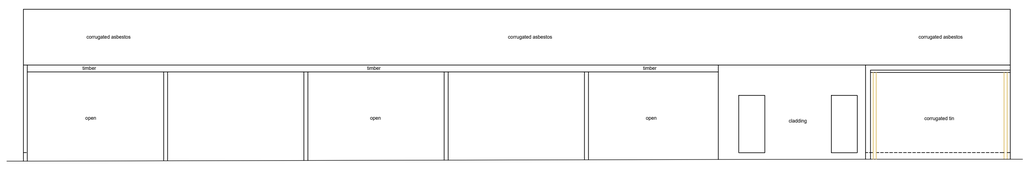


South elevation

Datum 125.00m AOD

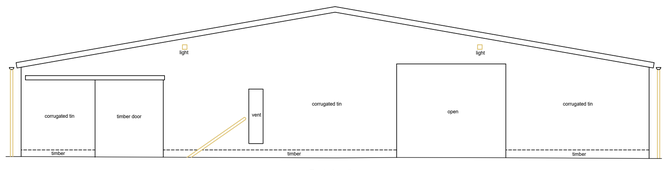

East elevation

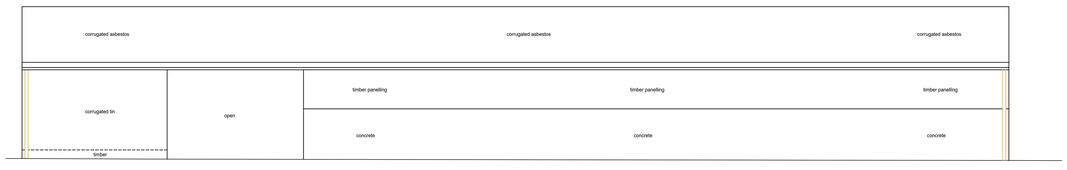

North elevation

Datum 125.00m AOD

STATION SCHEDULE

ID	EASTINGS	NORTHINGS	LEVEL	TYPE

PROJECT MANOR FARM, CARLTON ROAD, BARTON IN THE BEANS.		
DRAWING TITLE BARN 1, MEASURED BUILDING SURVEY.		
CLIENT RITCHIE & RITCHIE LLP		
SURVEY DATE MARCH 2021	SCALE 1:100	SHEET SIZE A1
DRAWING NUMBER 2137-01		