1. Drawings copyright of © Architectural Vistadesigns Ltd
2. Drawings not to be used without written consent.
3. Planning drawings should not be used for the purpose of construction or working drawings.
4. Building Regulation approved drawings are not construction or working drawings.
5. All dimensions must be checked and verified on site before commencing works.
6. OS data may have been used for the purpose of a Planning submission.

Revisions

Rev.	Date	Comments

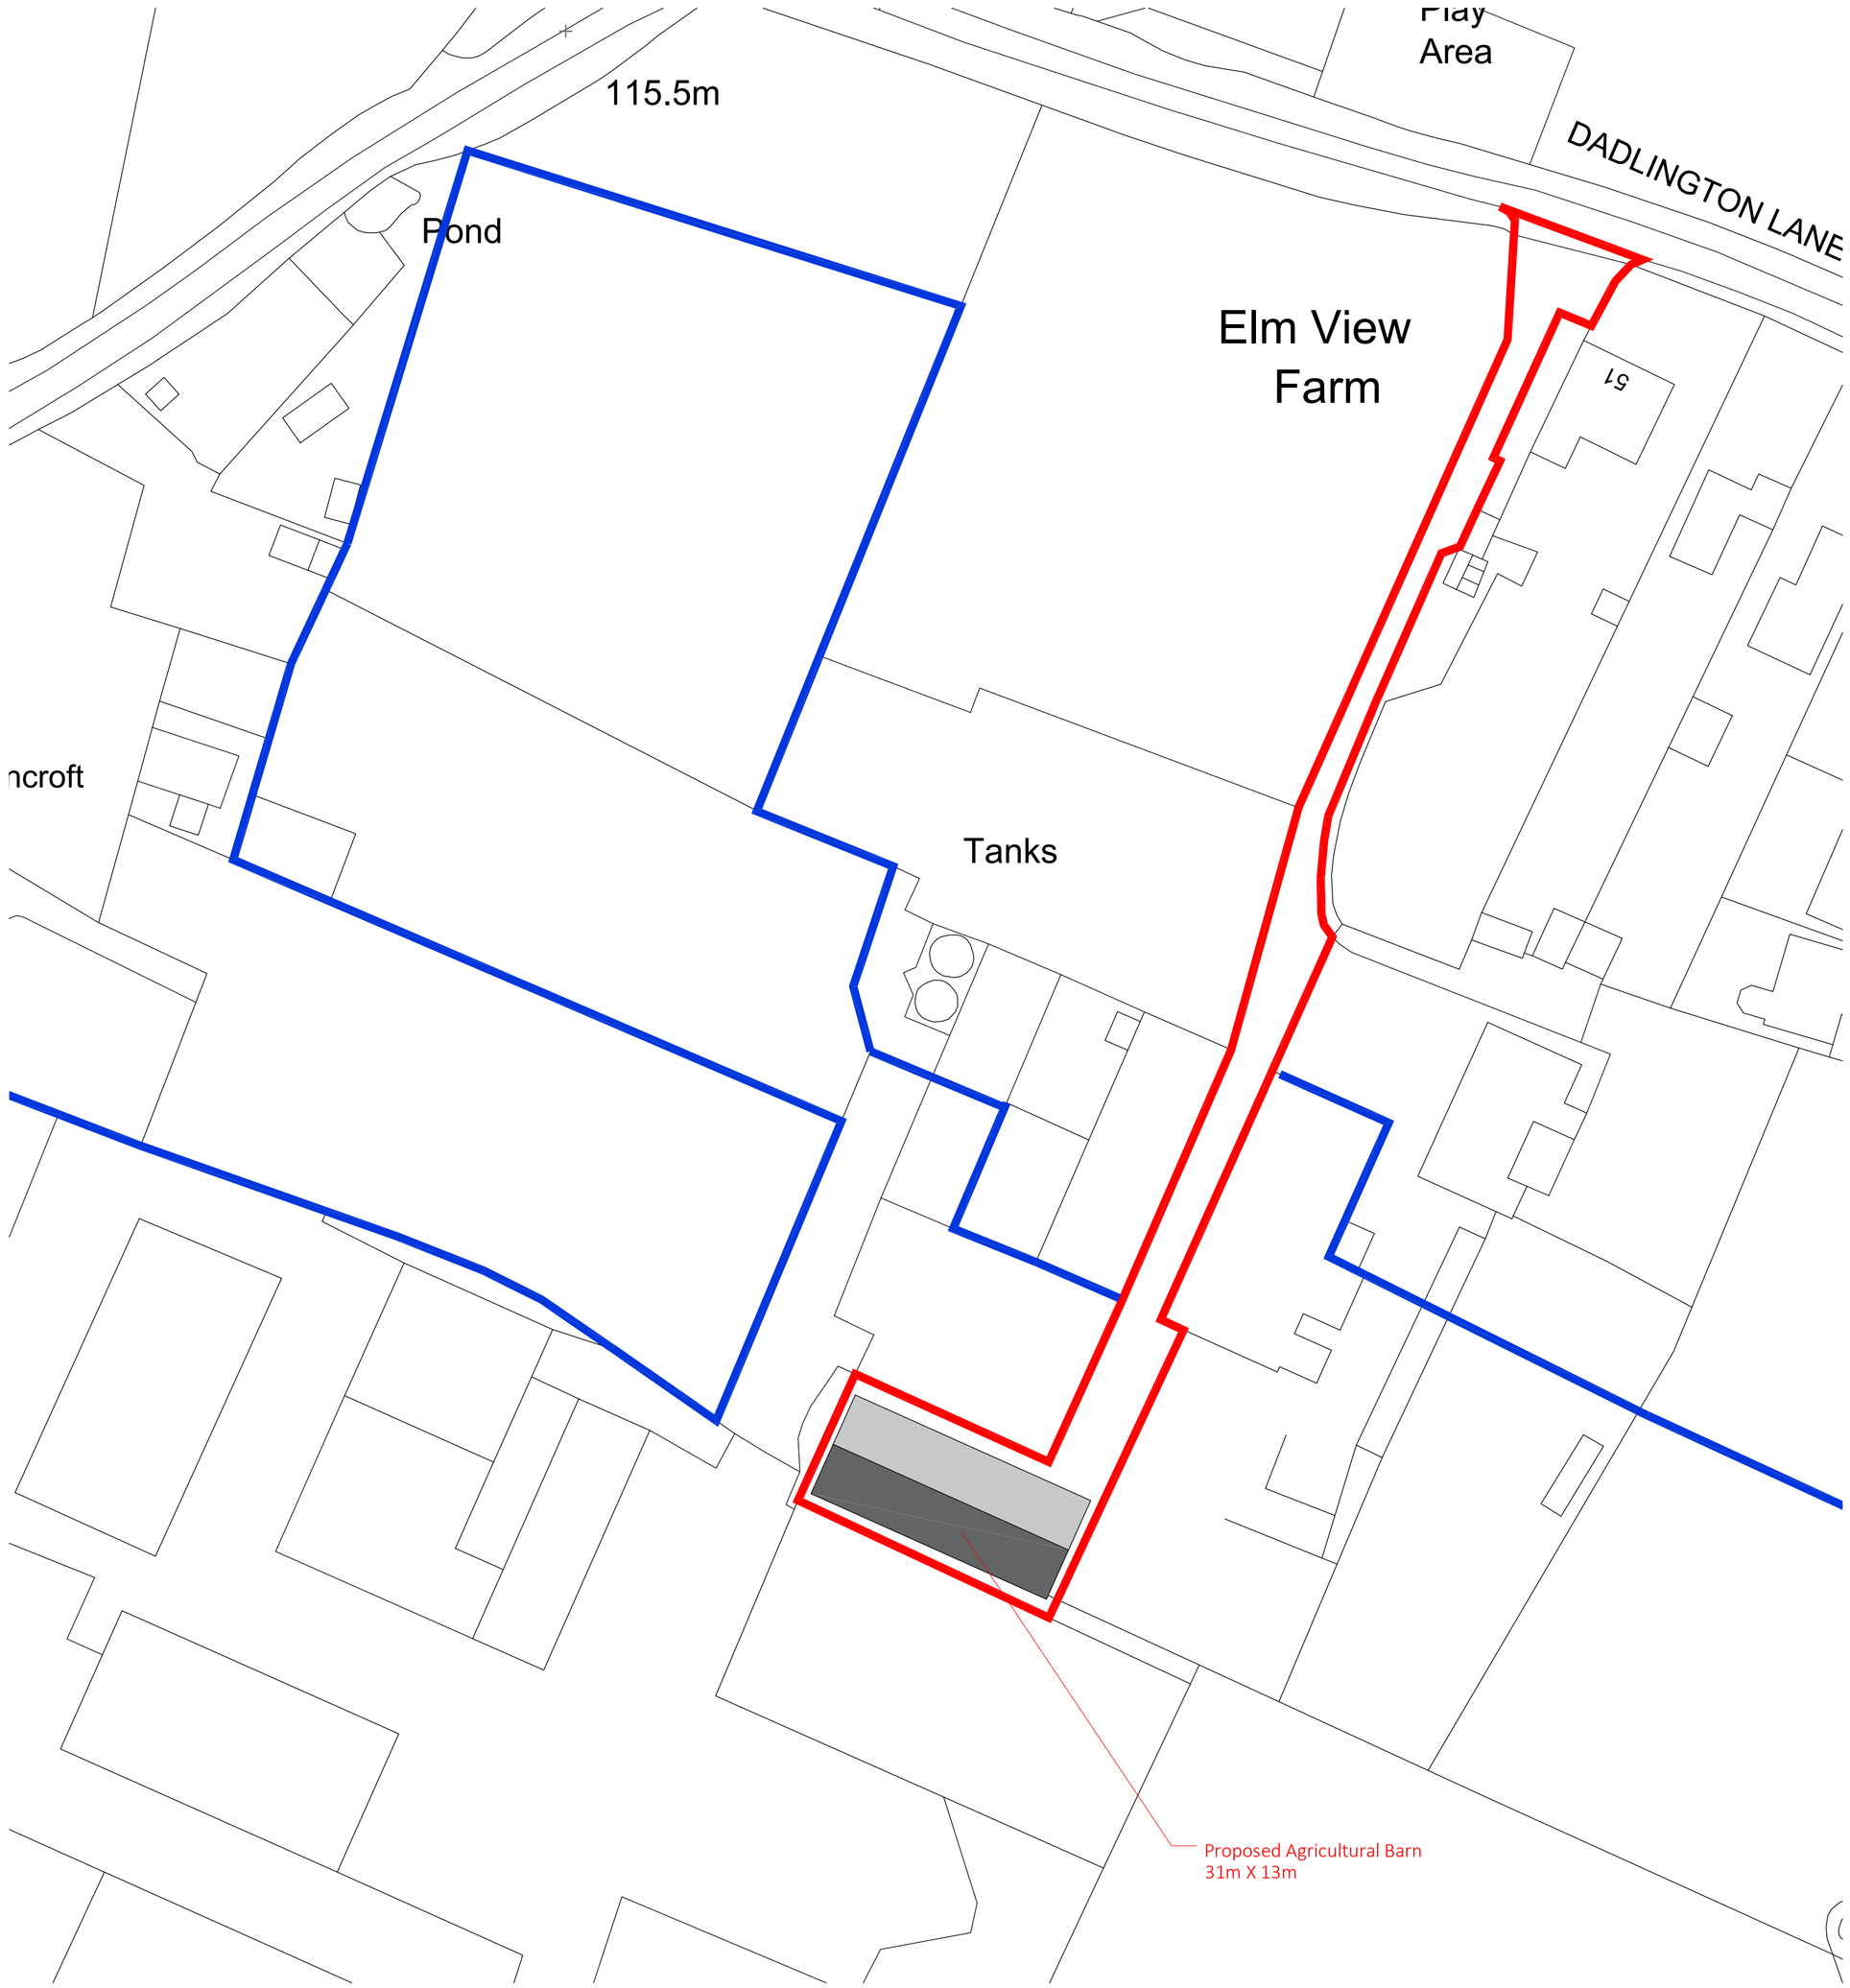

BLOCK PLAN - 1:500

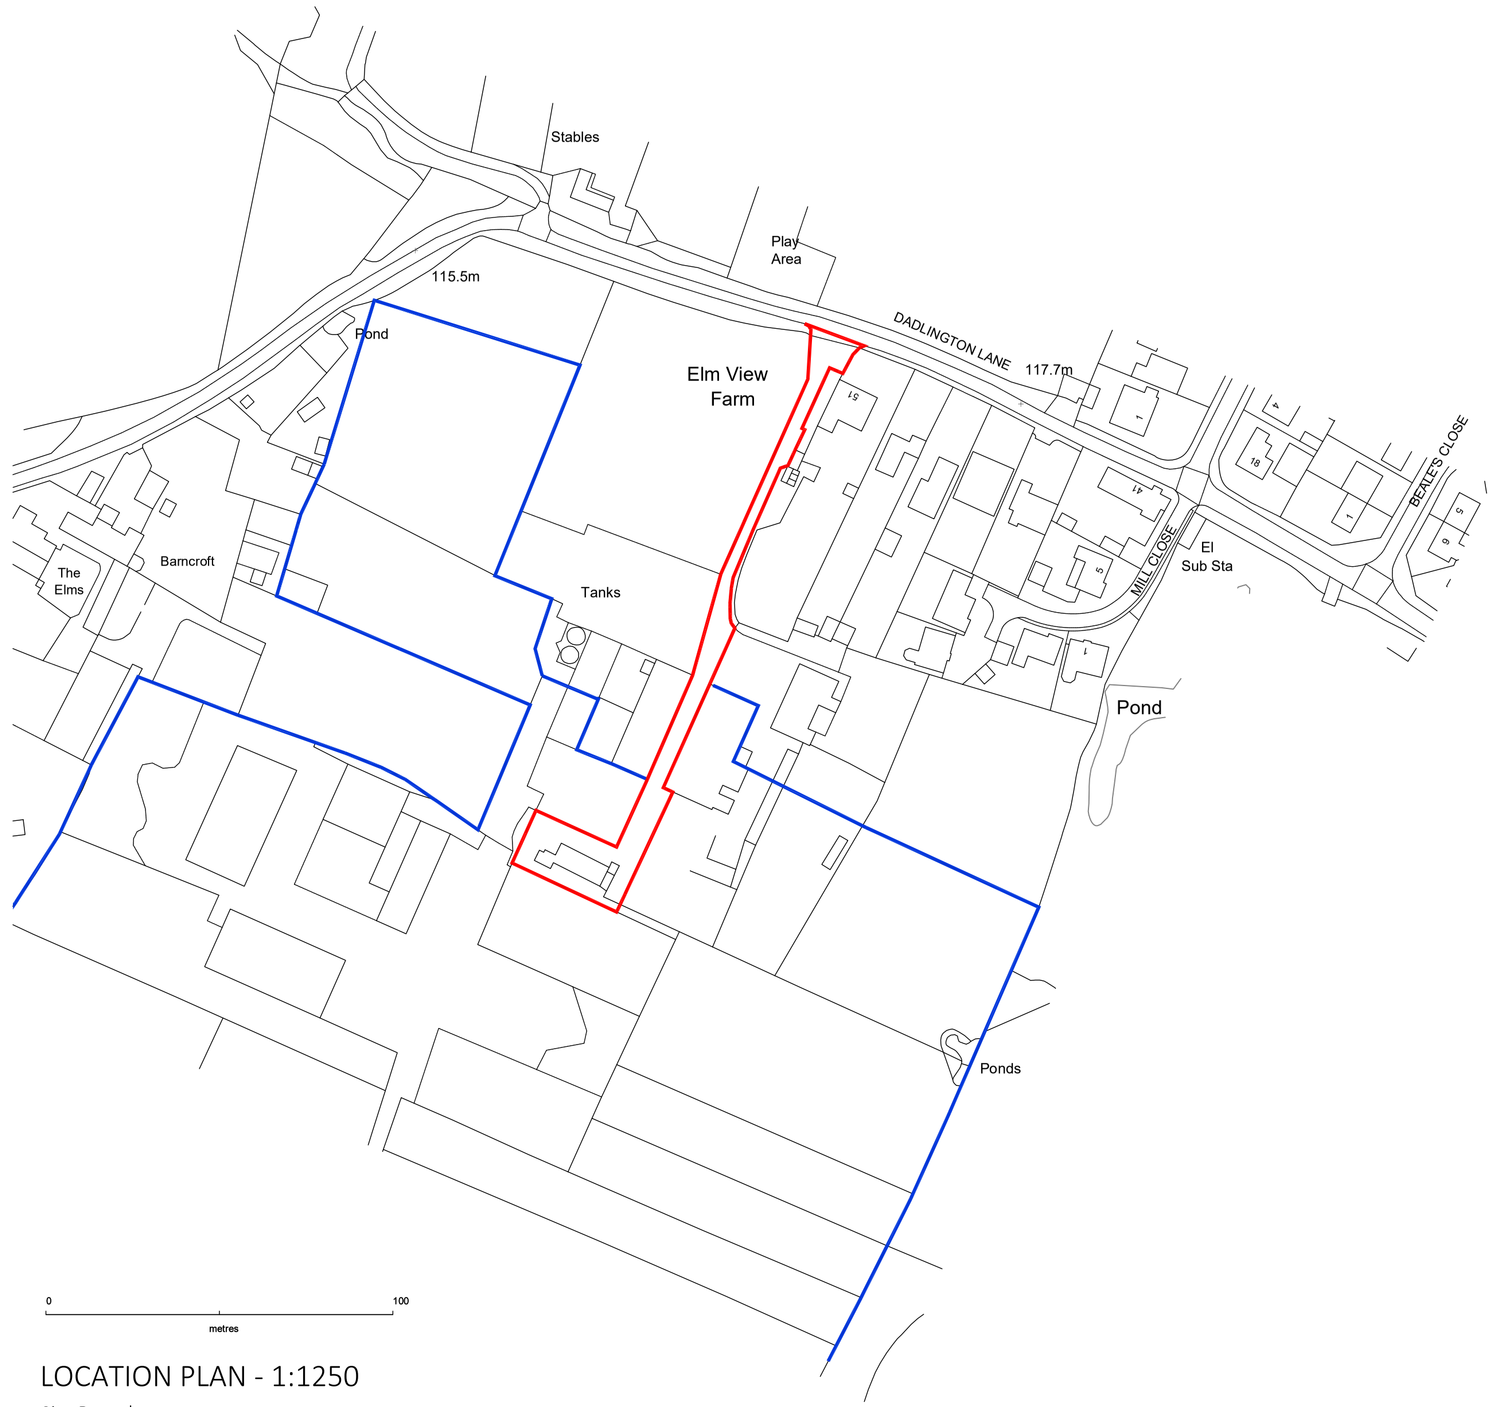

LOCATION PLAN - 1:1250

Site Boundary

Other land in applicants ownership

NORTH

ArchitecturalVistadesigns Ltd
a: The Paddock, 118 Paddock Way, Hinckley, Leics LE10 0BZ
m: 0785 458 2584 t: 01455 698 839
w: www.architecturalvistadesigns.co.uk
e: studio@architecturalvistadesigns.co.uk

Client: Mr Guy Wykes

Dwg Status: PLANNING

Dwg: Location and Block Plan

Project: Proposed Agricultural Barn
on land at Barncroft, dadlington Lane, Stapleton LE9 8JL

Scale: 1:500 & 1:1250 @ A1

Date: 09.11.2026

Drawn By: map

Dwg No.	Rev.
AVD-989-DLS-PL01	-