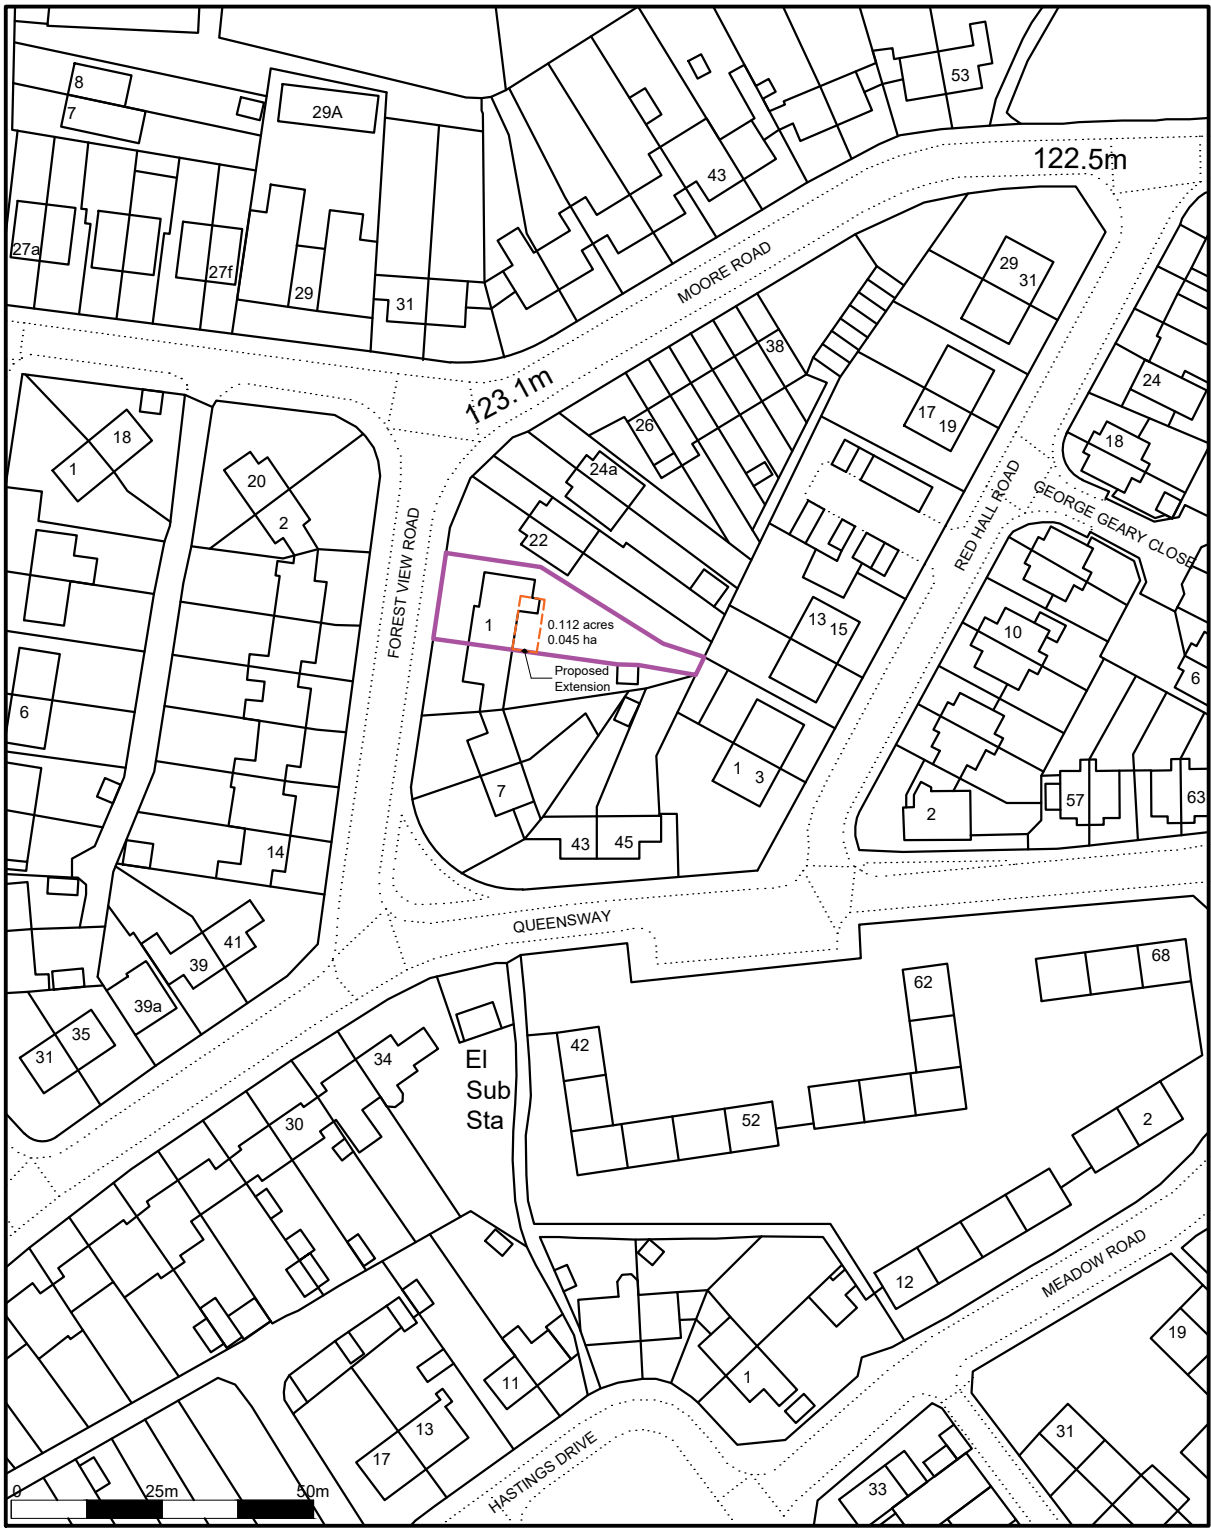


A SITE BLOCK PLAN
01 Scale = 1:1250

PROJECT ADDRESS:

1 Forest View Road,
Barwell, Leicester LE9
8AD, UK

PROJECT:

**HOUSE SINGLE STOREY
EXTENSION PROPOSAL
DRAWINGS**

ARCHITECT:

DATE

06 JAN 2026

SCALE

AS NOTED

SHEET

A3