

- Temporary warning signs during construction:
- Temporary protective fencing with walkthrough crowd barriers were crossing the PRow:
- Permanent PRow Marker (Post):

ALL DRAWINGS PREPARED BY
ANDREW LARGE SURVEYORS LTD
ARE TO BE UTILISED FOR
PLANNING PURPOSES ONLY

PRow Notes:

Fencing
- No permanent fencing is proposed, temporary fencing proposed as indicated in blue on the plan, with walkthrough crowd barriers where they cross the PRow during construction as a safety precaution


- Surfacing
The surfacing to remain as existing other than the section of the PRow which will be concreted

-Width
To remain as existing

Structure i.e. stiles
- No stiles are proposed as the fields around the site are all in arable production and are not fenced as livestock is not kept in them

Signing
- Temporary signing during construction is proposed in the locations with red circles. 2 permanent PRow markers are proposed in the locations of the green circles to aid users of the PRow. There is no amendment to the PRow beyond the surfacing of the section crossing the concrete yard so additional signage has not been proposed elsewhere.

Landscaping
- Surfacing and landscaping as indicated

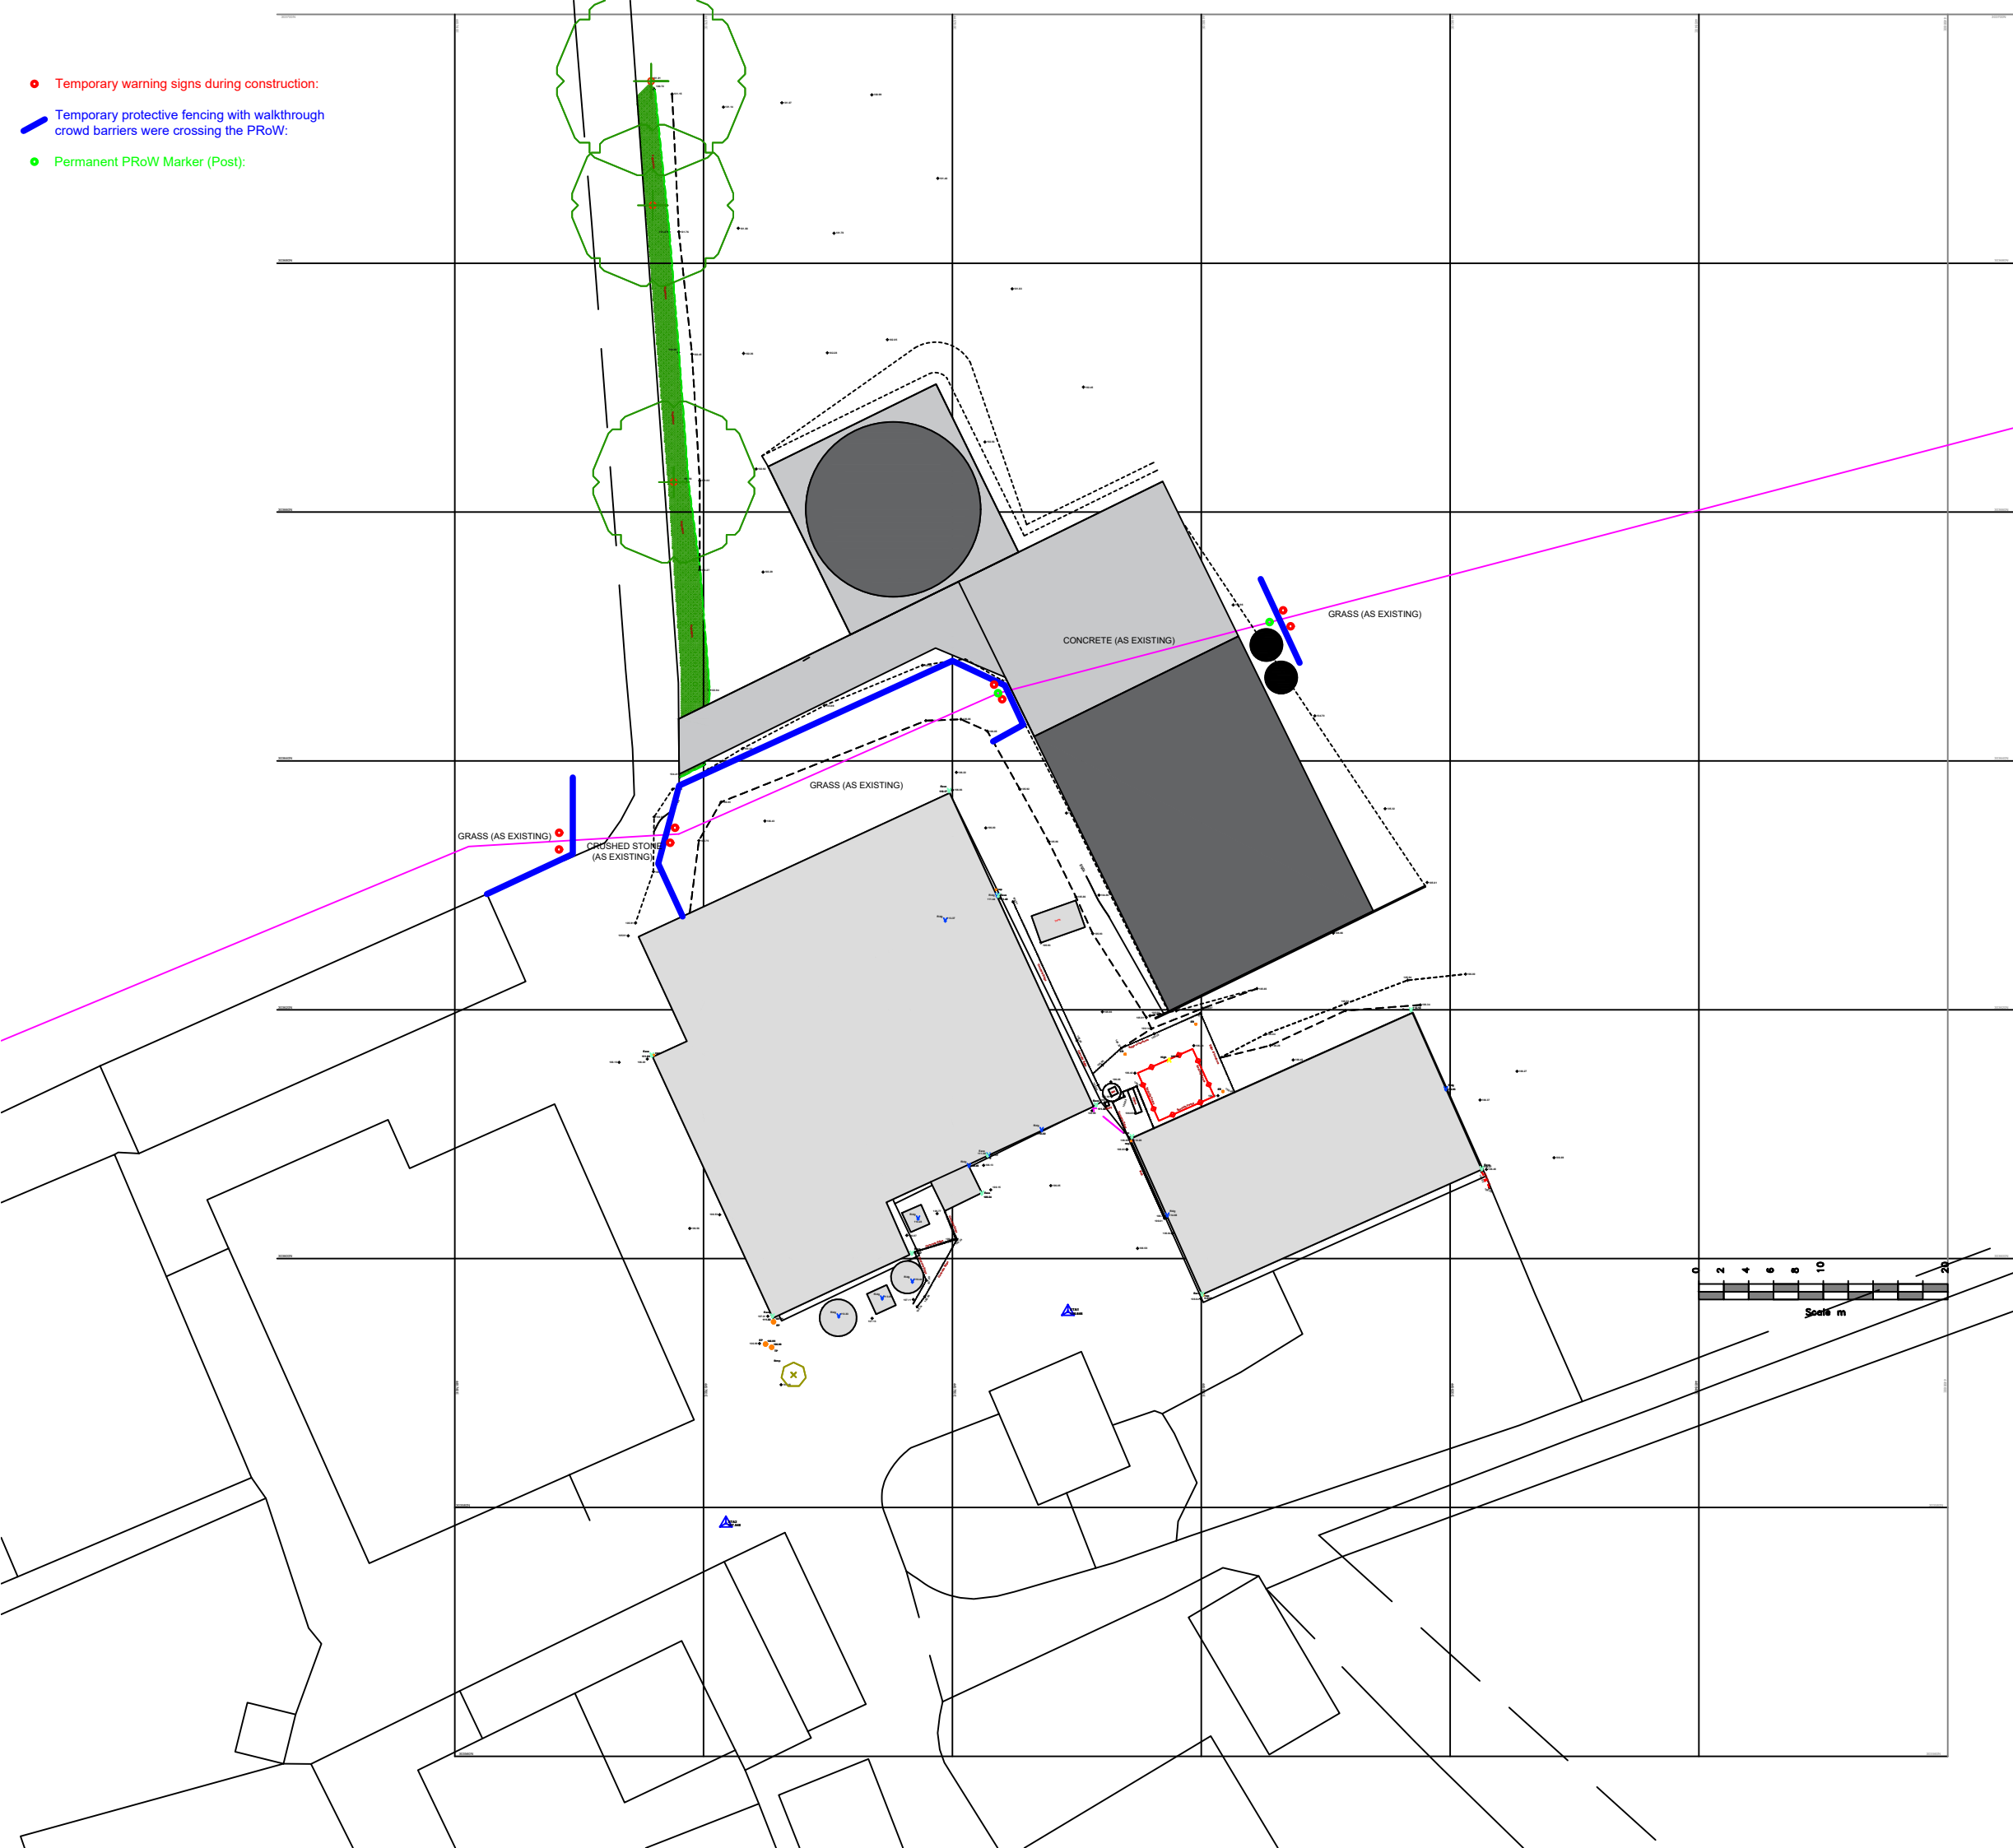

AndrewLarge
surveyors LTD

PARK HOUSE FARM
LEICESTER LANE
DESFORD
LEICESTERSHIRE, LE9 9JJ
PRow Plan
SCALE: 1:500@A3