


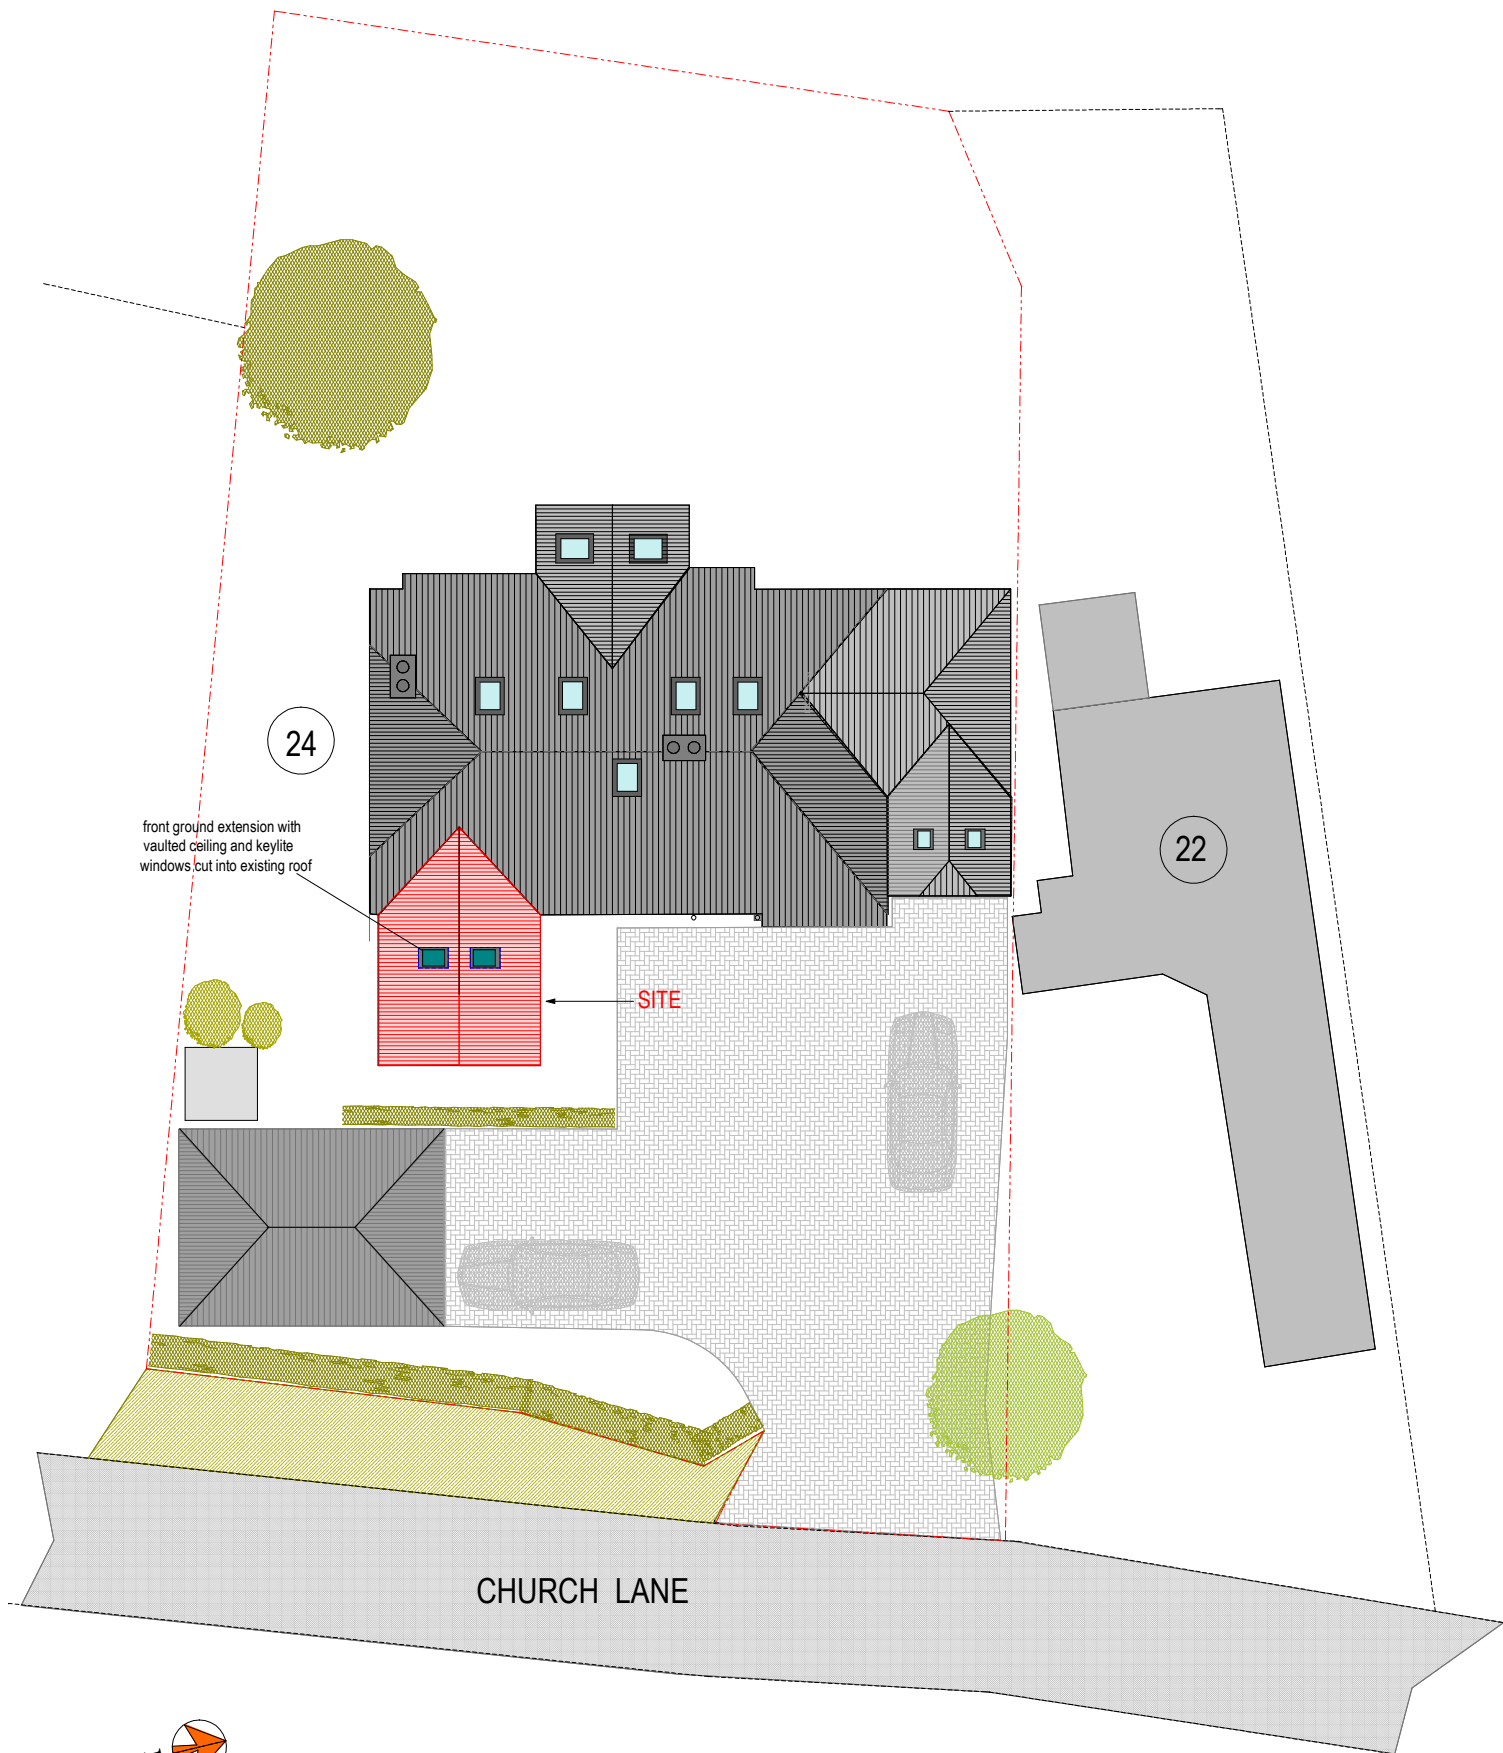

Scale 1:200

Calvitch Design & Build Ltd tel: 024 76 739 739 www.calvitchdesign.com		Client Mrs A Smille	Title New front ground extension at 24 Church Lane Ferry Drayton, CV13 6BA	Date September 2023	Dwg No 2309/02
Scale 1:200	Sheet A4	BLOCK PLAN Proposed			