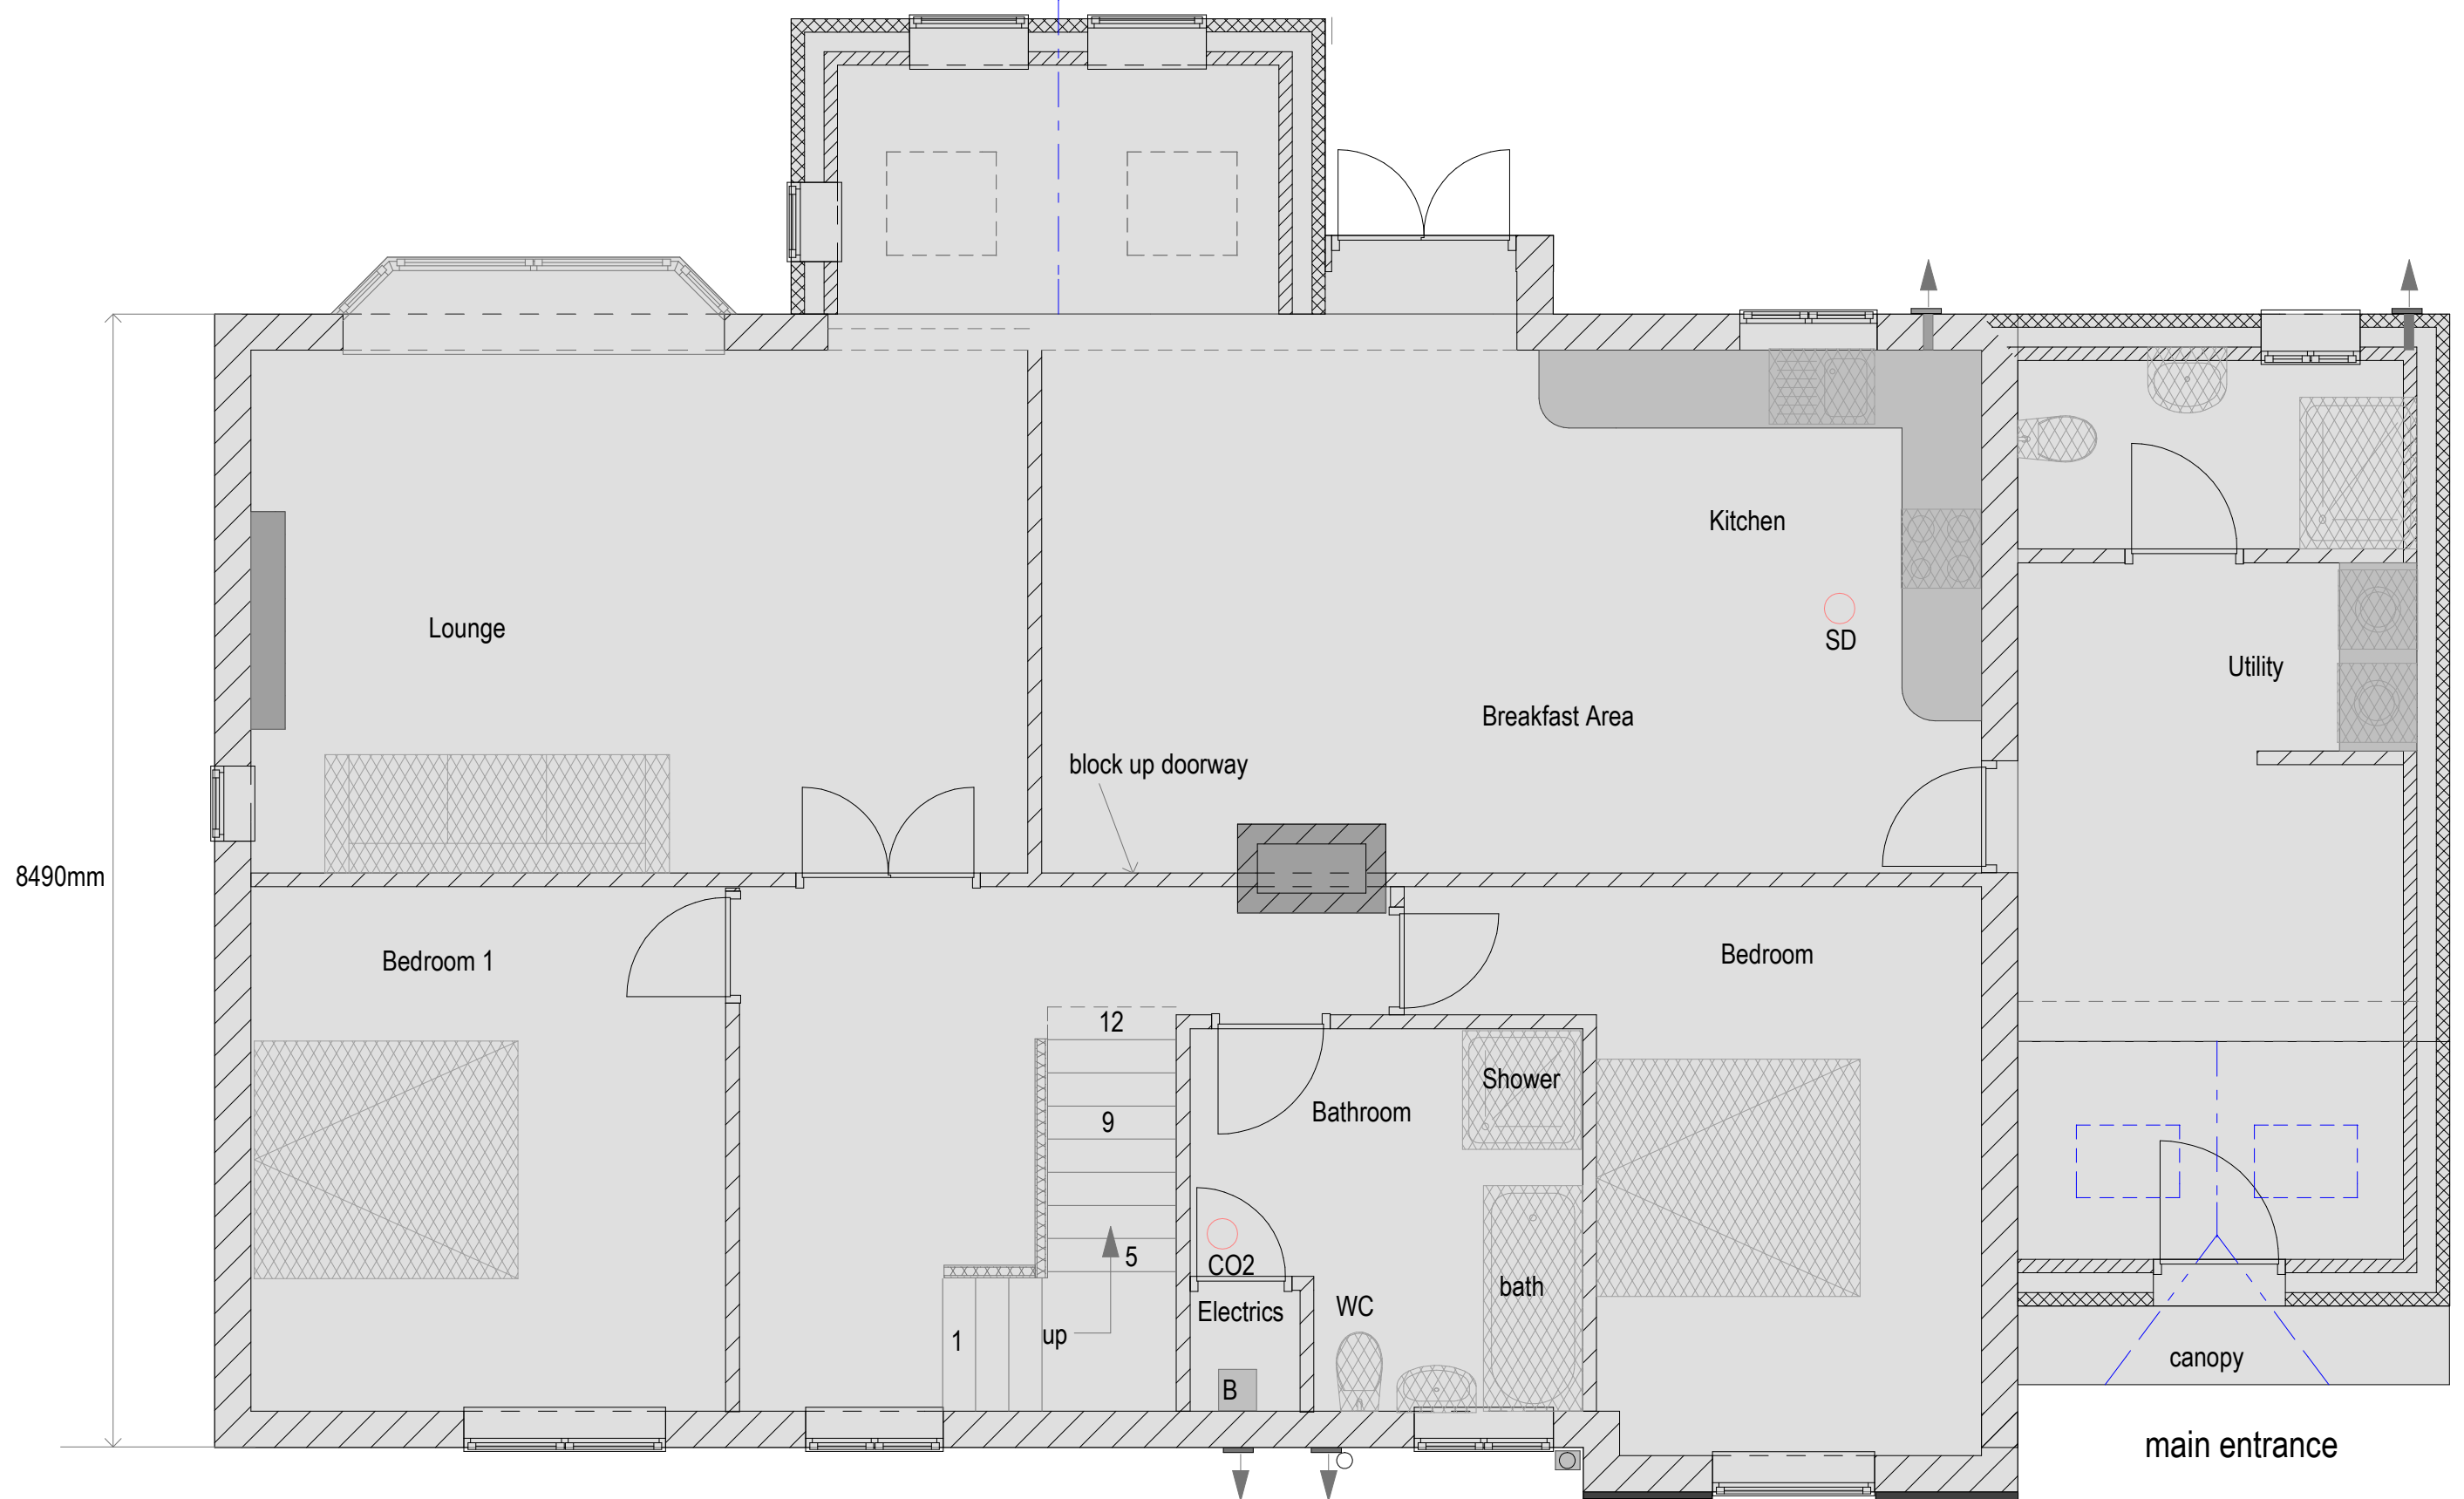


		Client Mrs A Smilie	Title New front ground granny flat extension at 24Church Lane Fenny Drayton, CV13 6BA	Date September 2023	Drg No 2309/03
tel: 024 76 739 739 www.calvitchdesign.com		Scale 1:50	Sheet A3	EXISTING PLANS	