


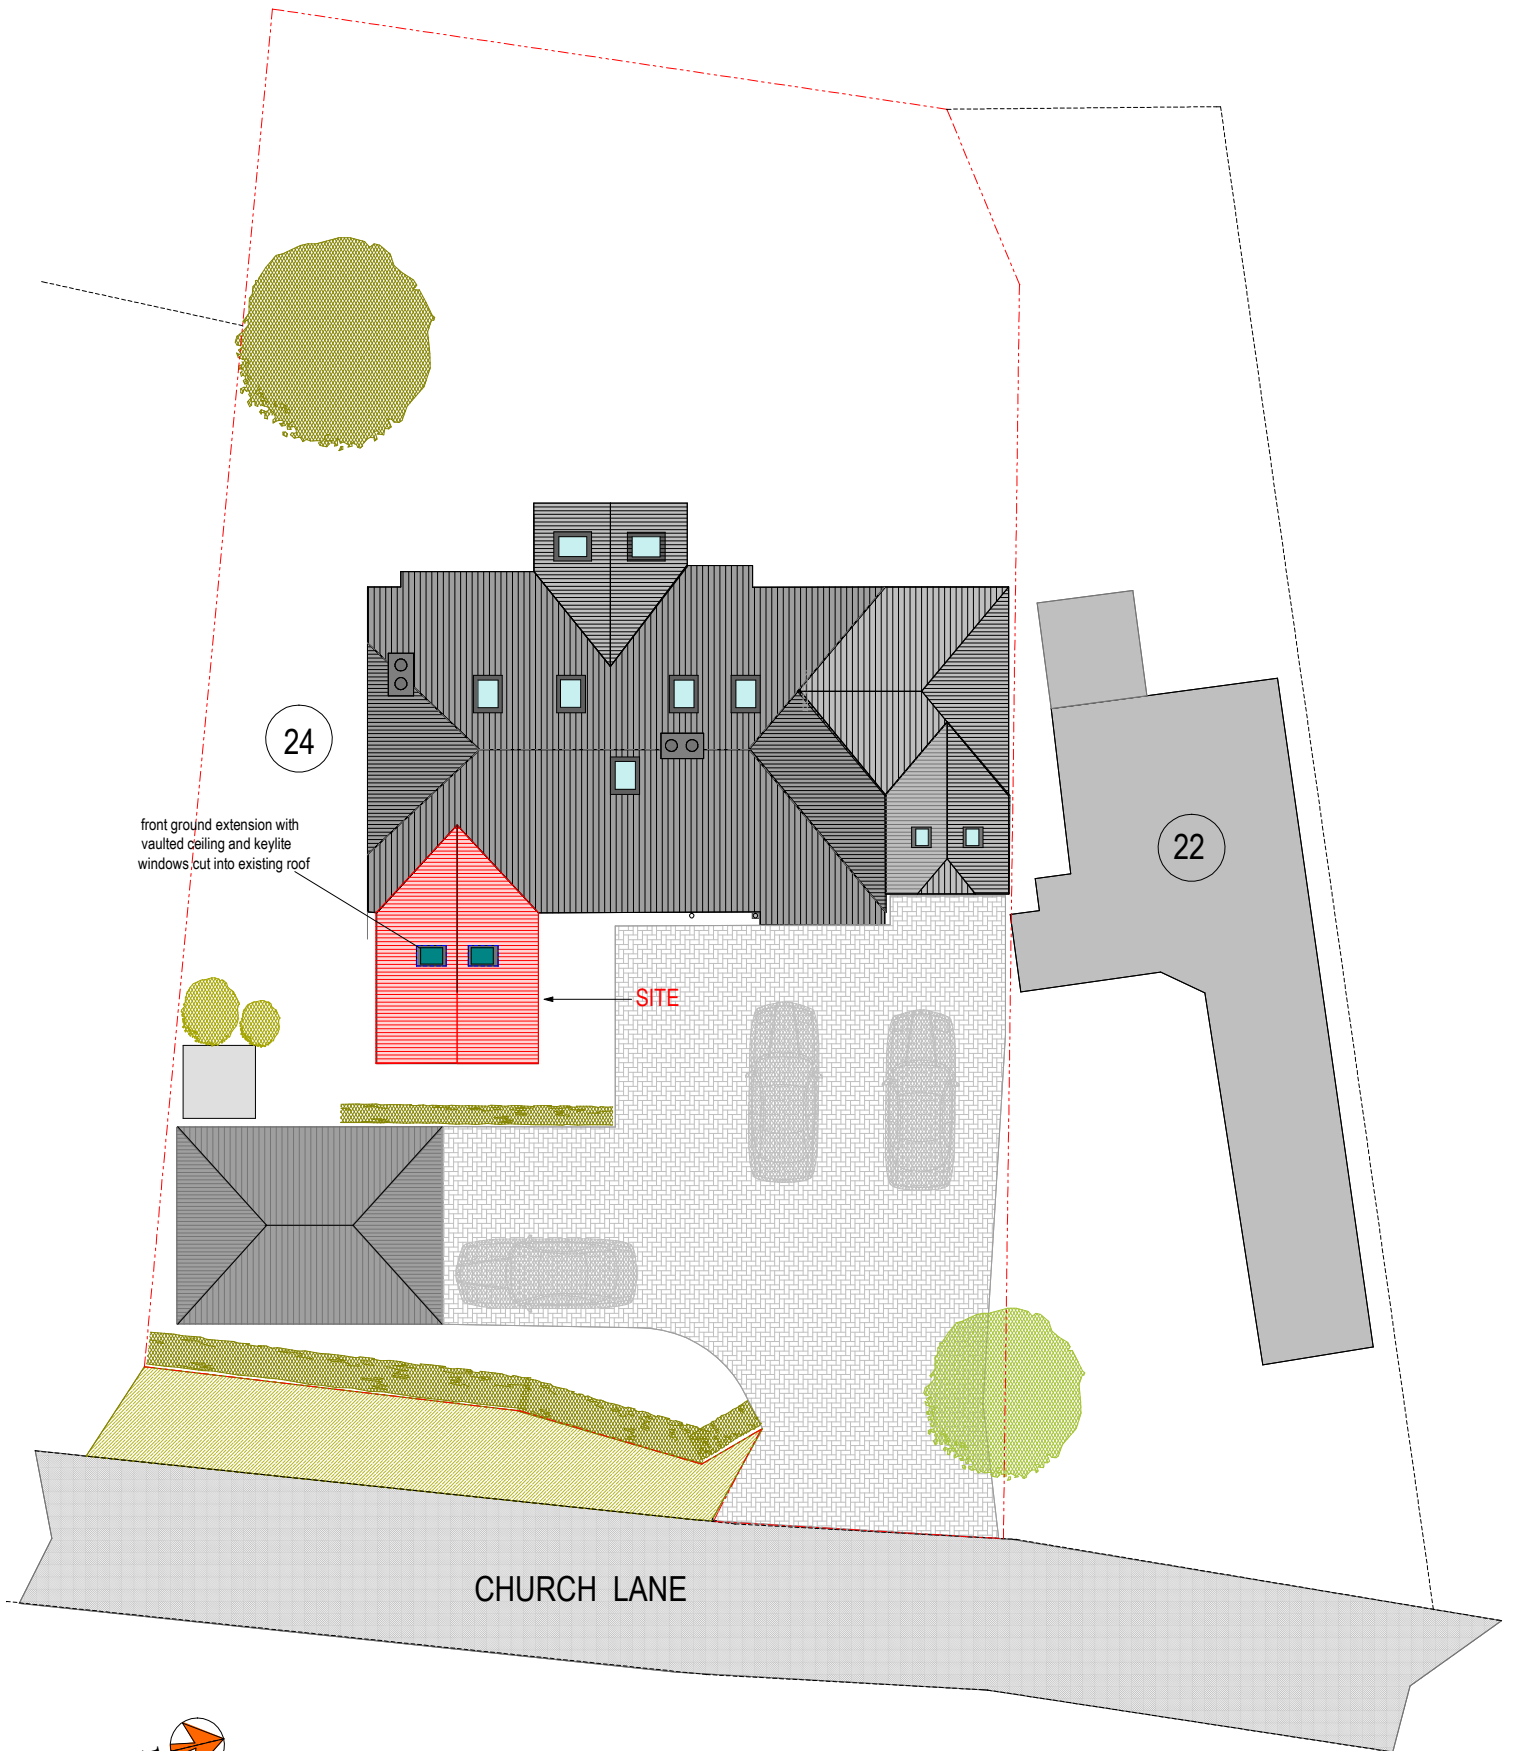

Scale 1:200

Calvitch Design & Build Ltd tel: 024 76 739 739 www.calvitchdesign.com		Client	Title	Date	Dwg No
		Mrs A Smille	New front ground extension at 24 Church Lane Fenny Drayton, CV13 6BA	September 2023	2309/07
		Scale 1:200	Sheet A4	PARKING PROVISION PLAN	