


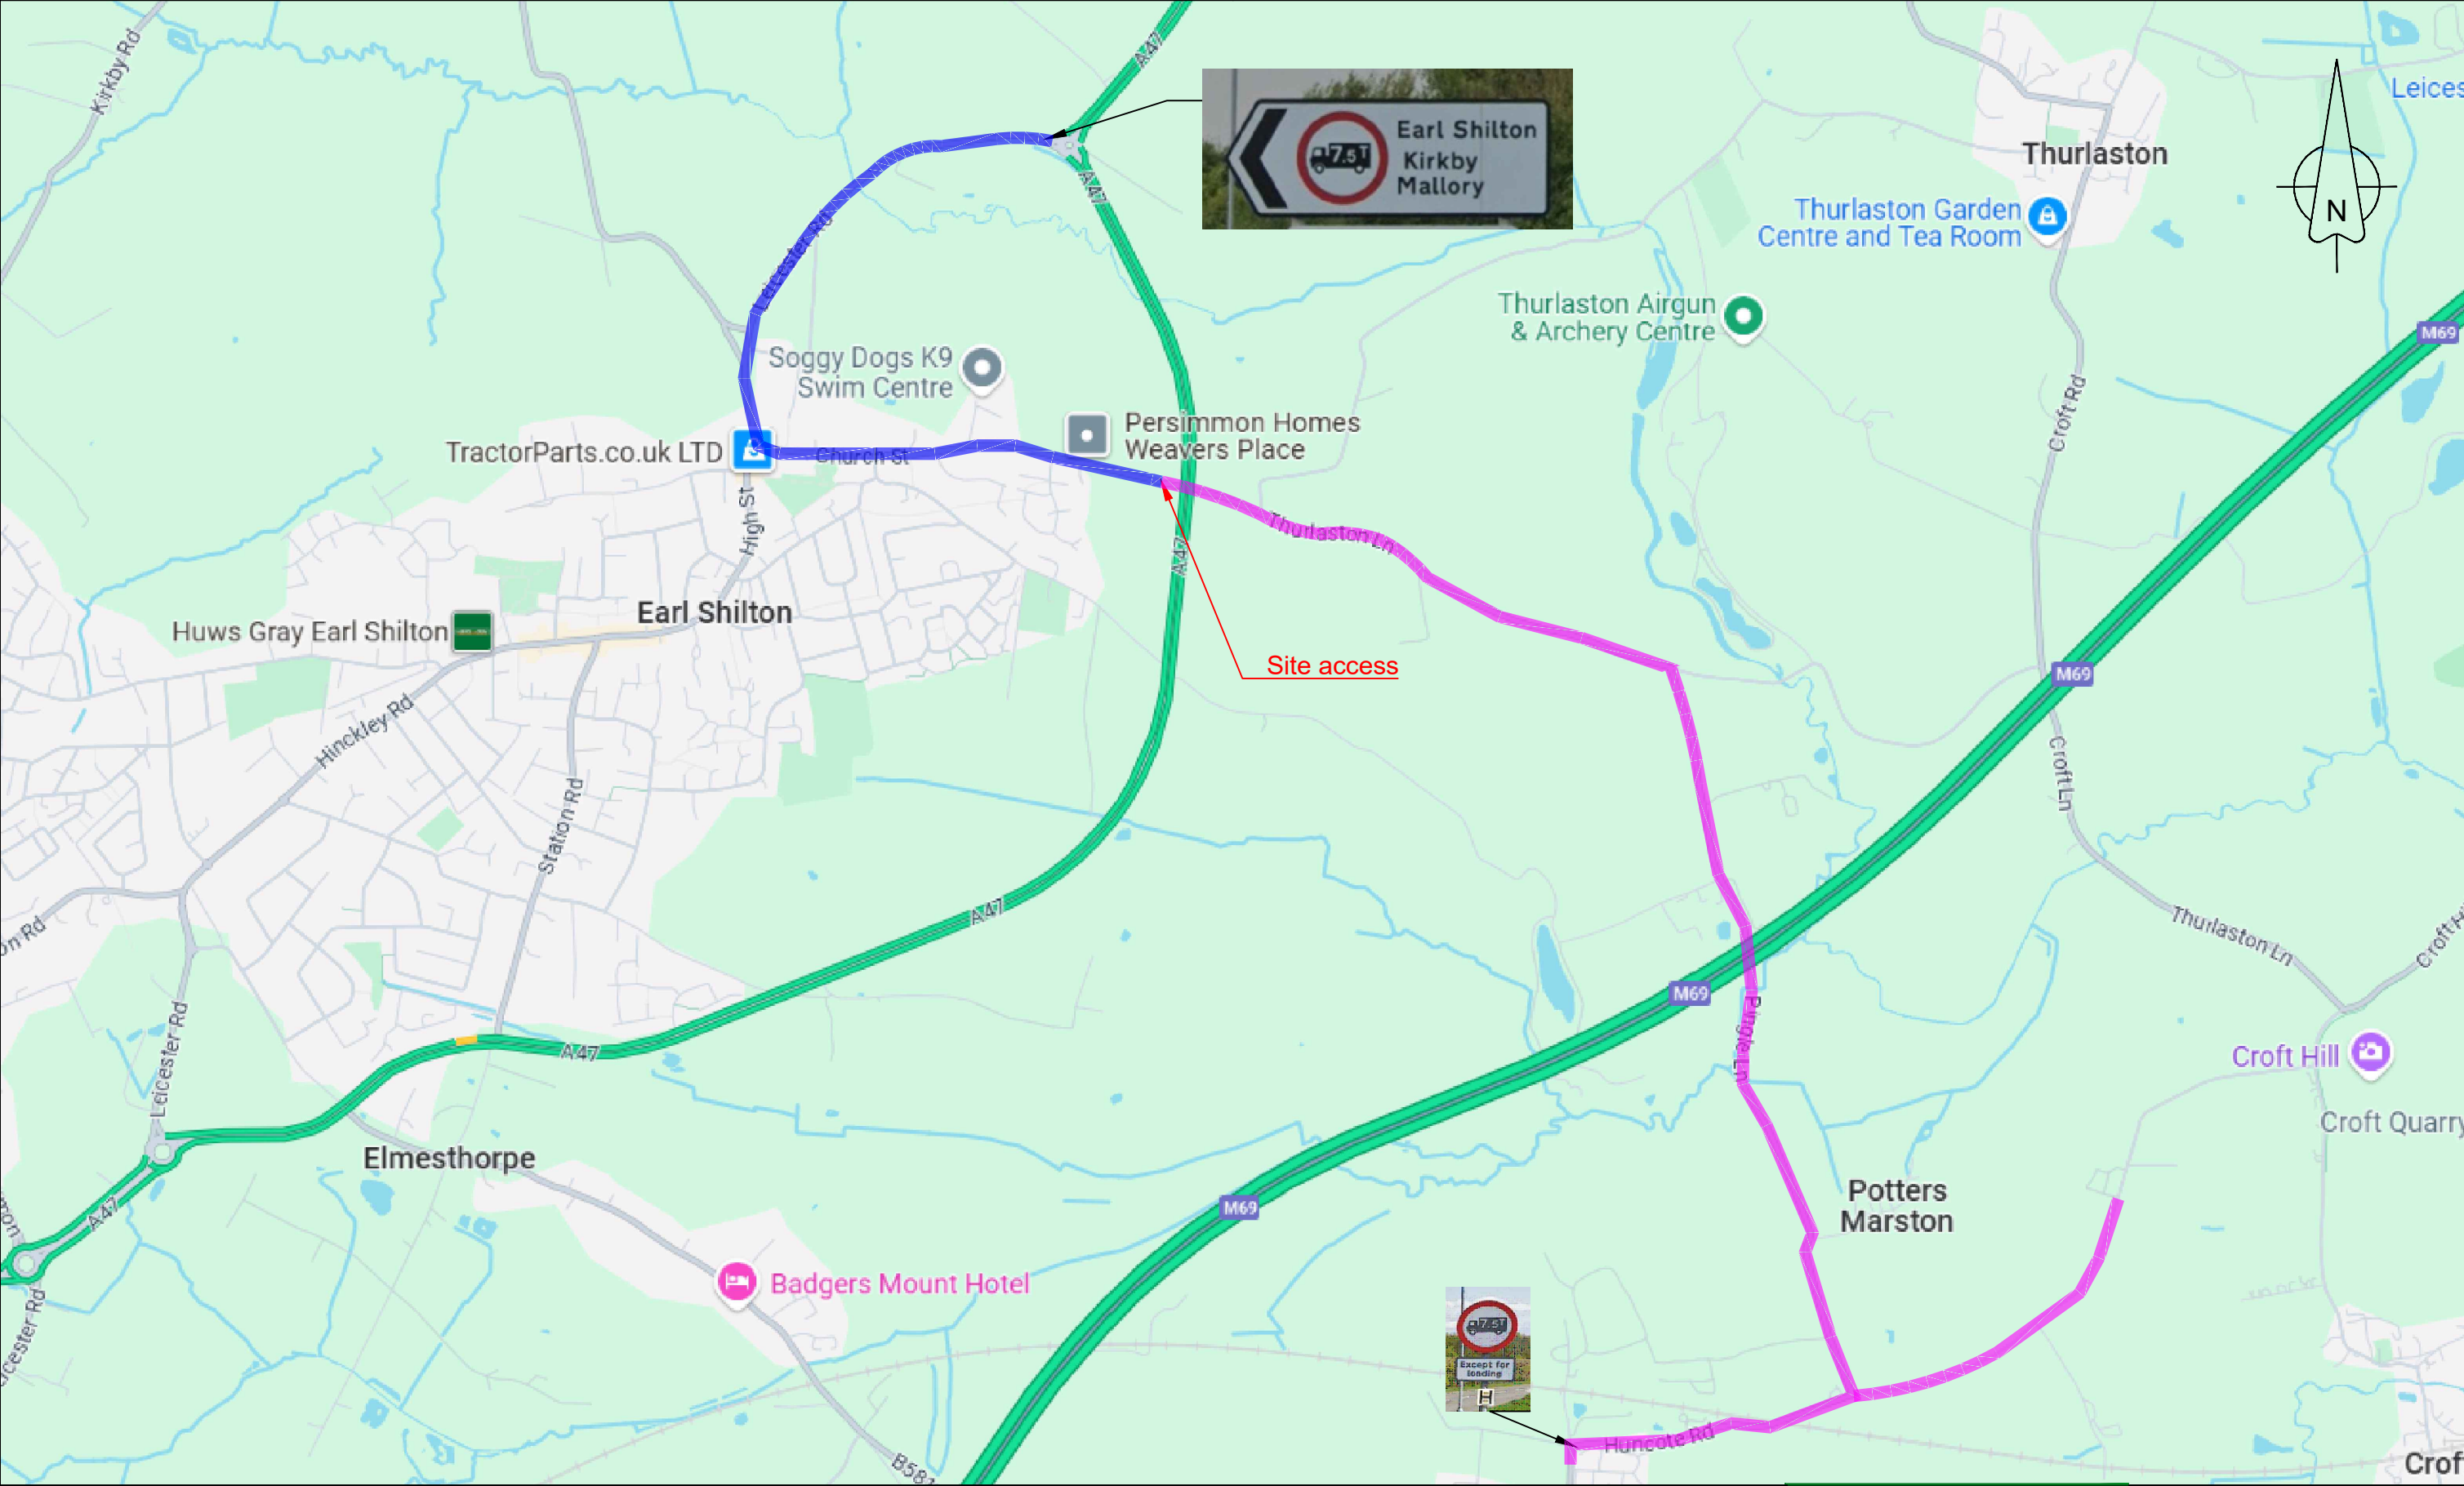

Access to and from site
via Thurlaston Lane /
Church Street and then
Leicester Rd towards A47
until Southern access into
site is available.

Access to and from site
via Thurlaston Lane /
Pingle Ln and then
Huncote Rd or Stanton Ln
until Southern access into
site is available.



Development
Weavers Place
Earl Shilton

Drawing Title
Construction Traffic
Routing Plan

Date
April 2025

Scale
NTS@A3

Drawn / Checked by
AP

Drawing Status

Drawing Ref
068/CTRP-01

Rev

-