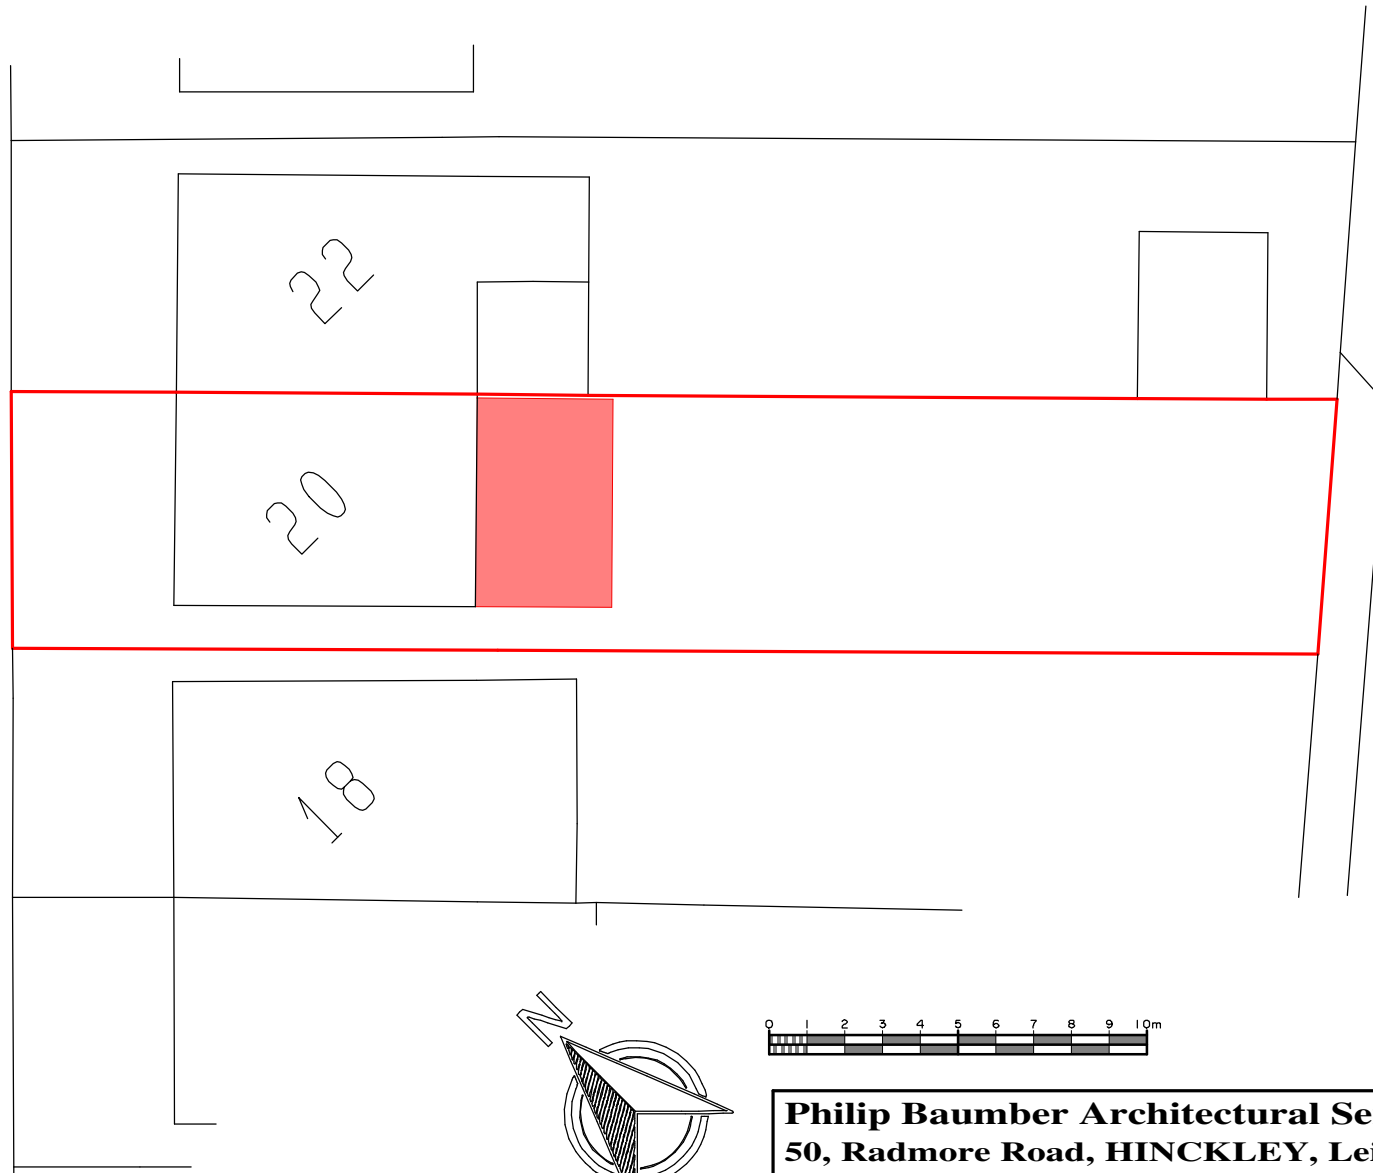


Philip Baumber Architectural Services 50, Radmore Road, HINCKLEY, Leics. LE10 0RQ tel. 01455 612790; e.mail. baumberp1955@gmail.com	
Project: Proposed Extensions and Alterations at 20, Forest Road, Hinckley LE10 1HB for Mr. S. Burton	Scale: 1:200 @ A4
	Date: Feb 2024
Drg.Title Proposed Block Plan	Drg. No. Rev. 1639/BP/1