




Existing Ground Floor

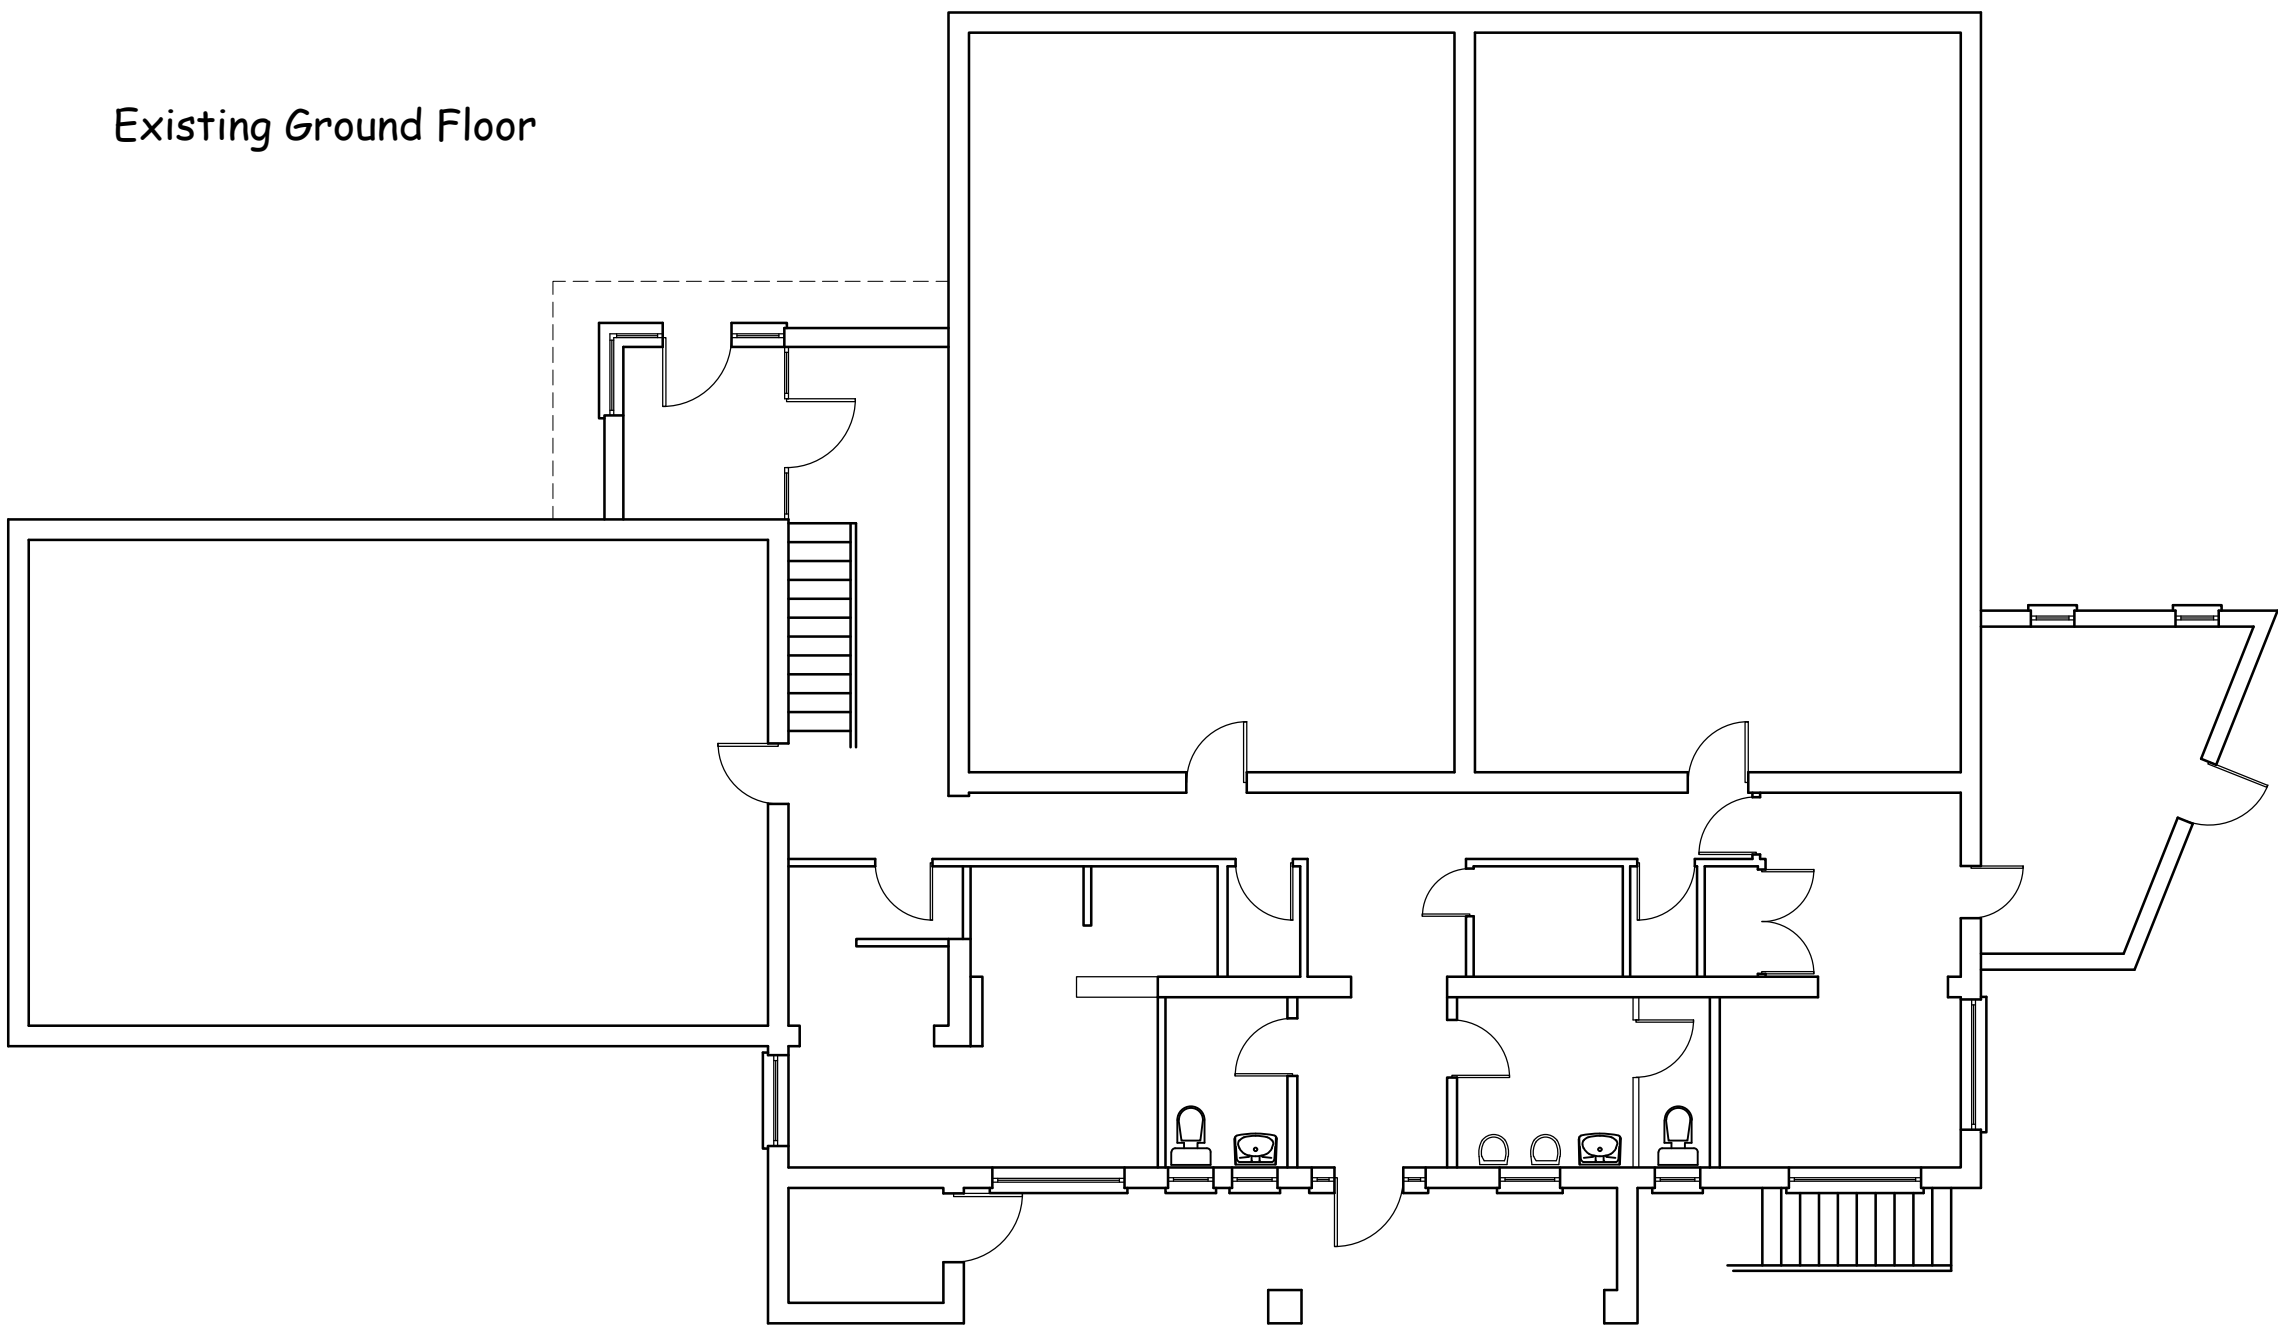


Existing First Floor

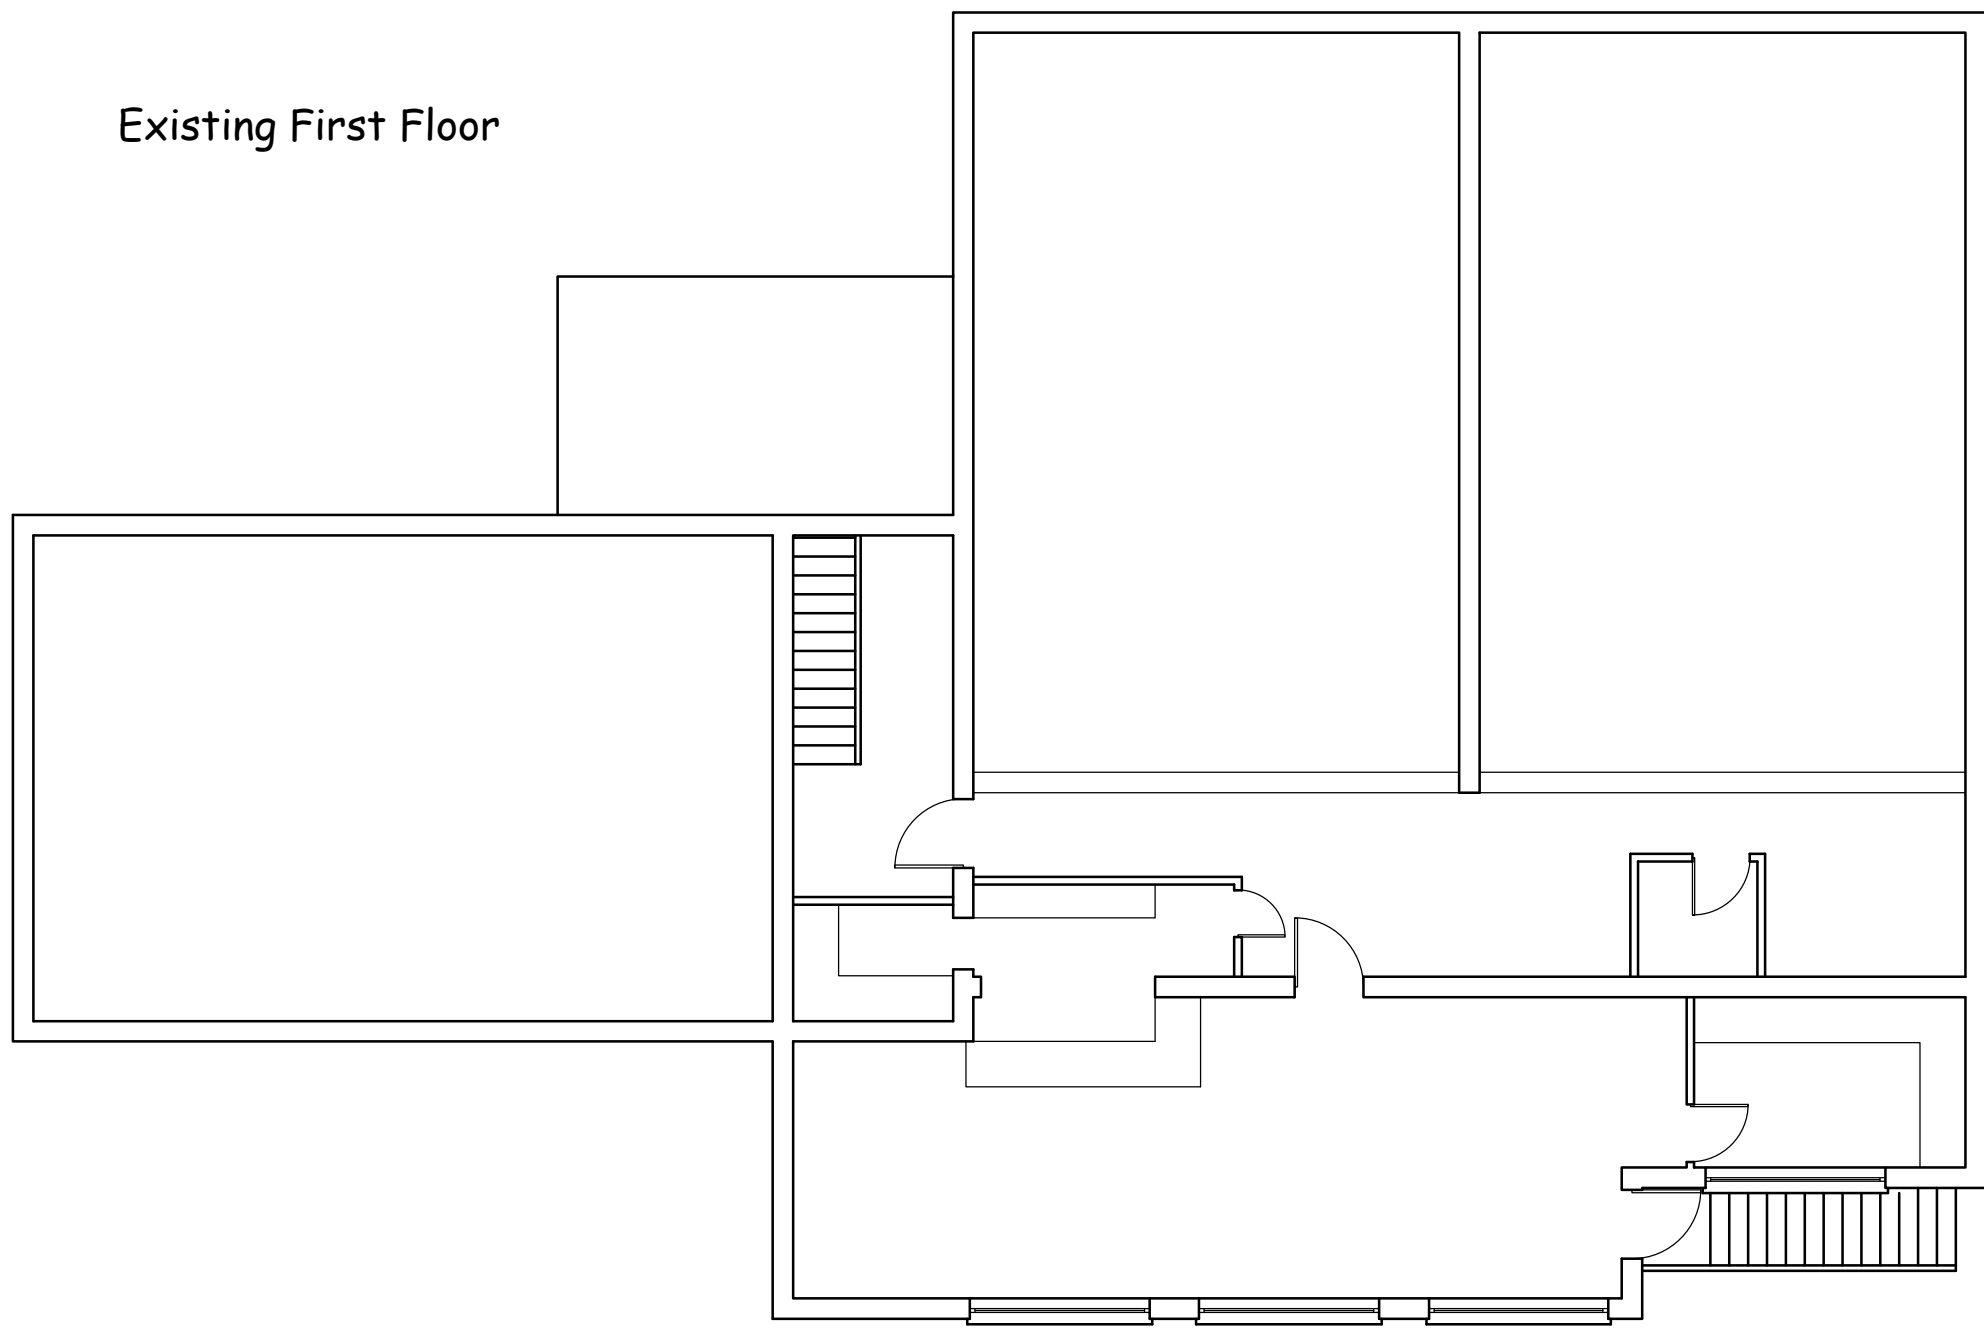

Proposed Ground Floor

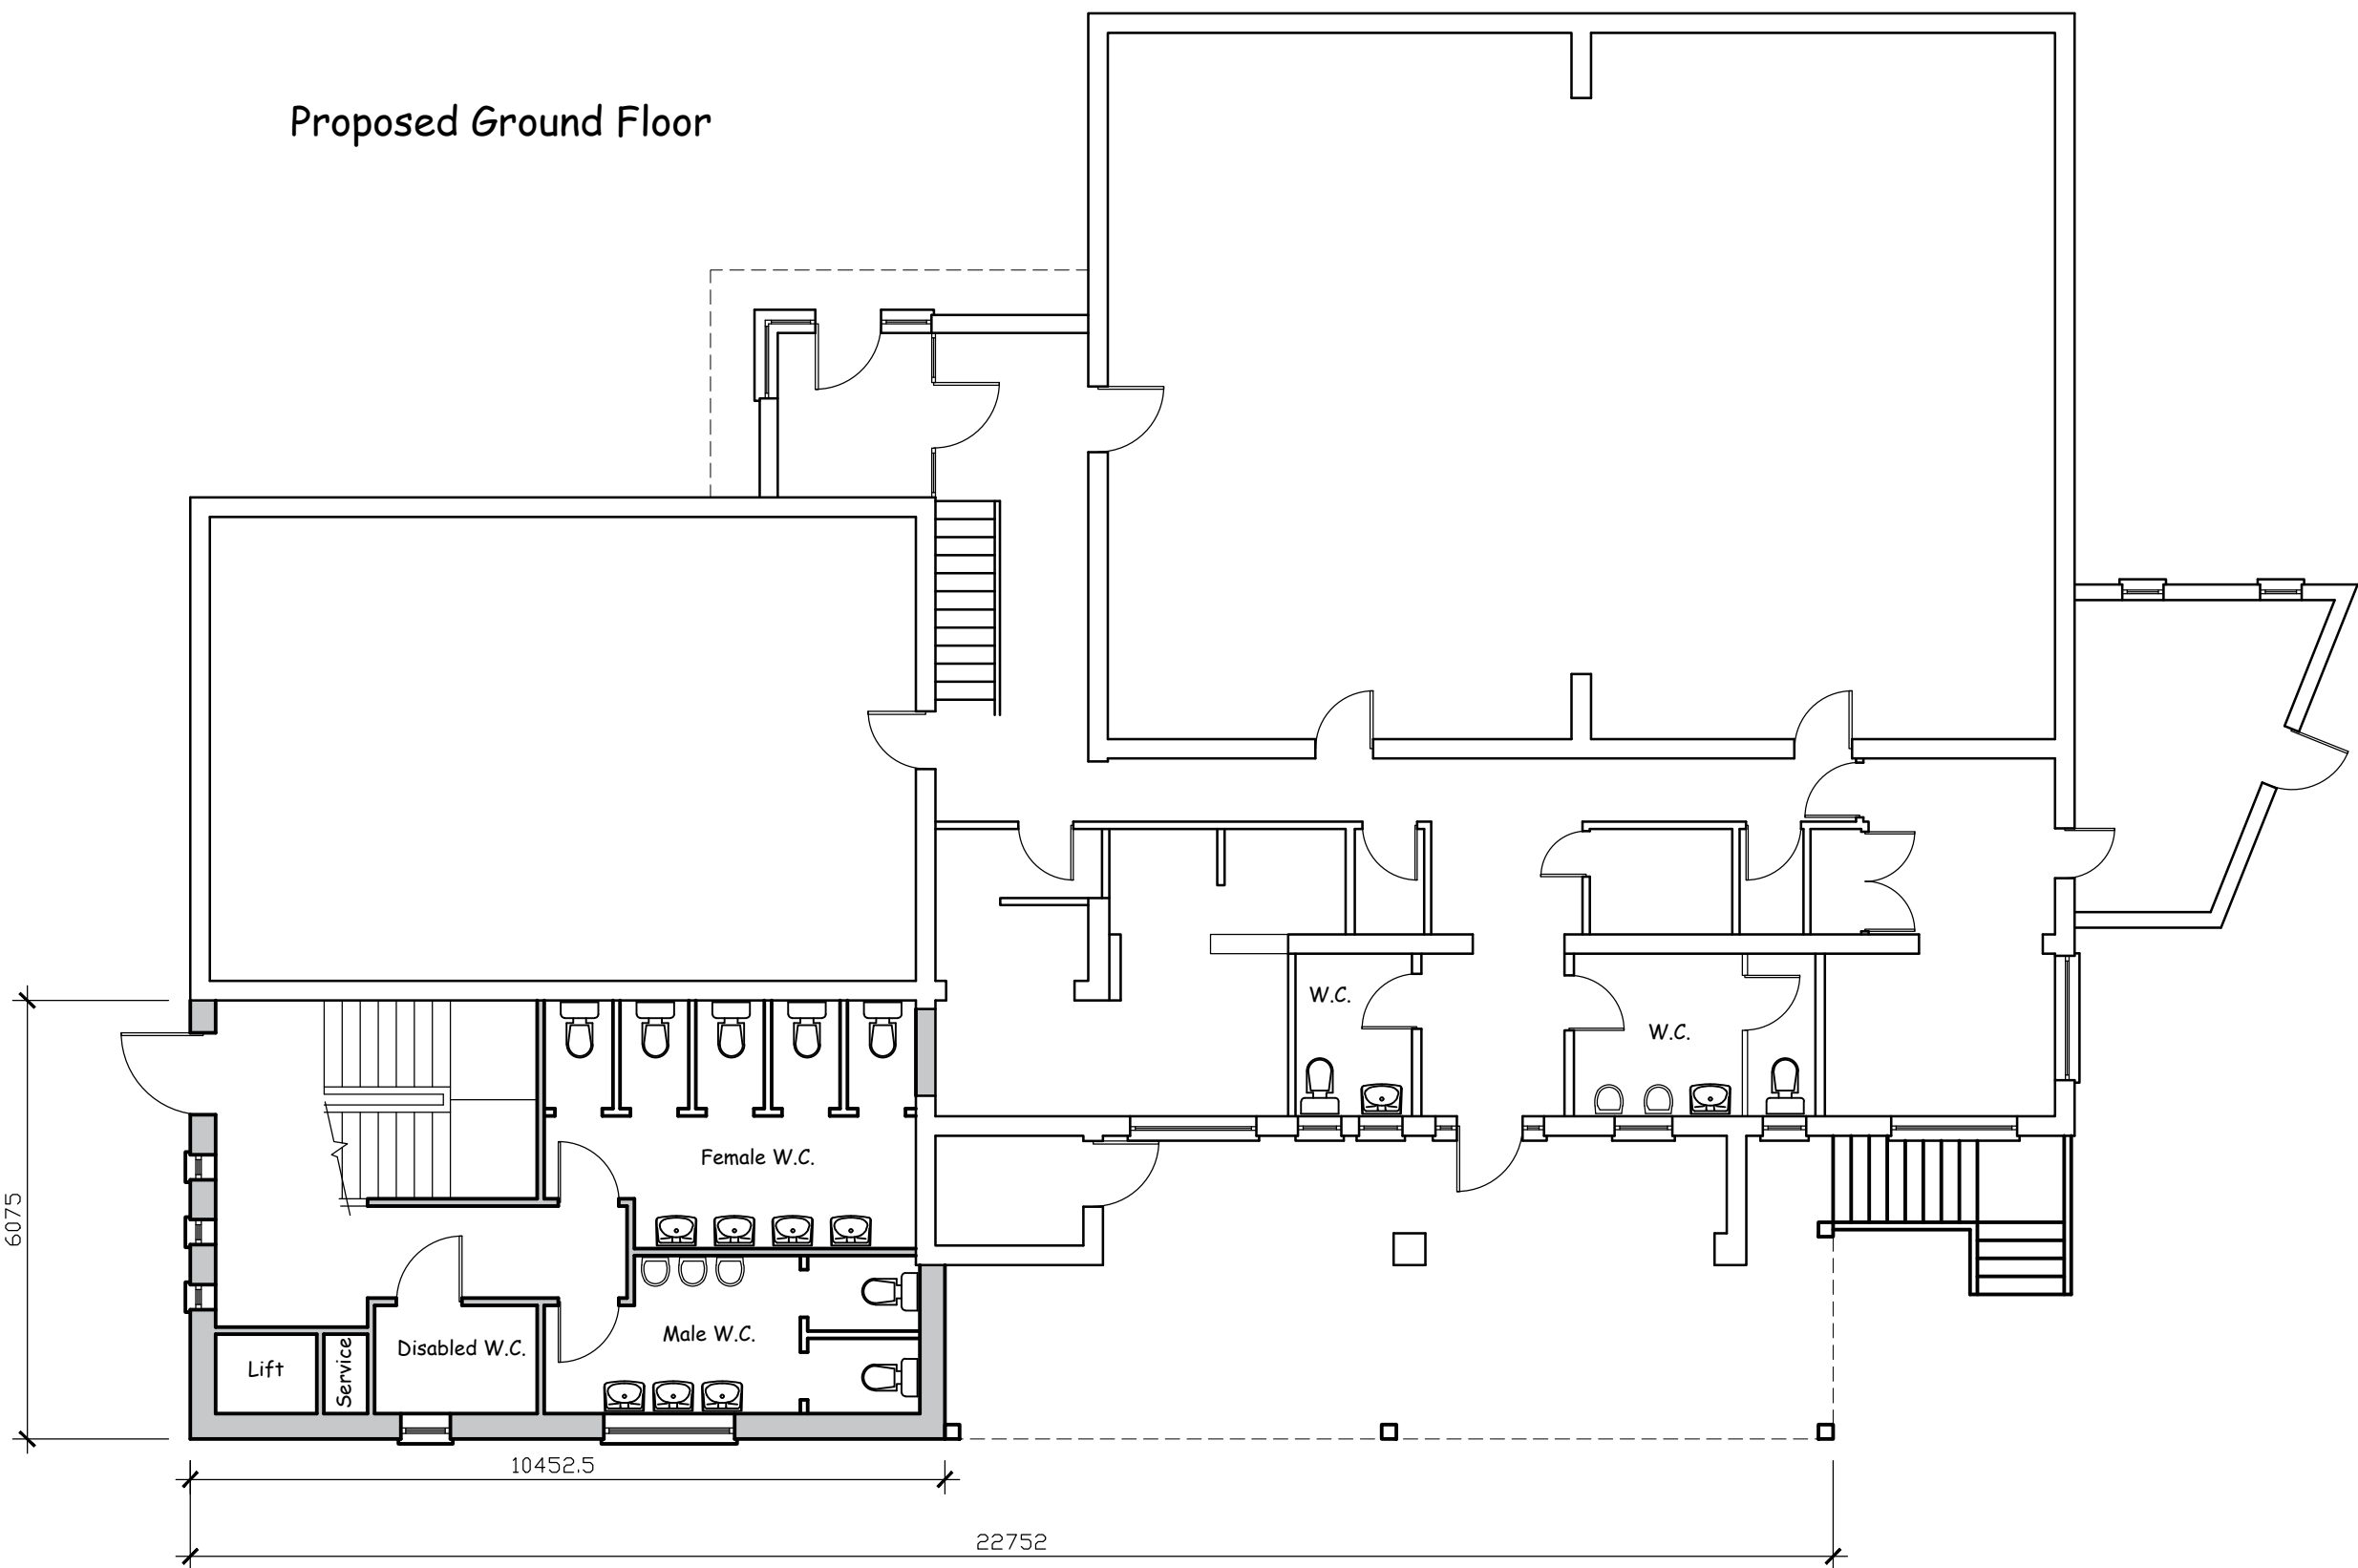

Proposed First Floor

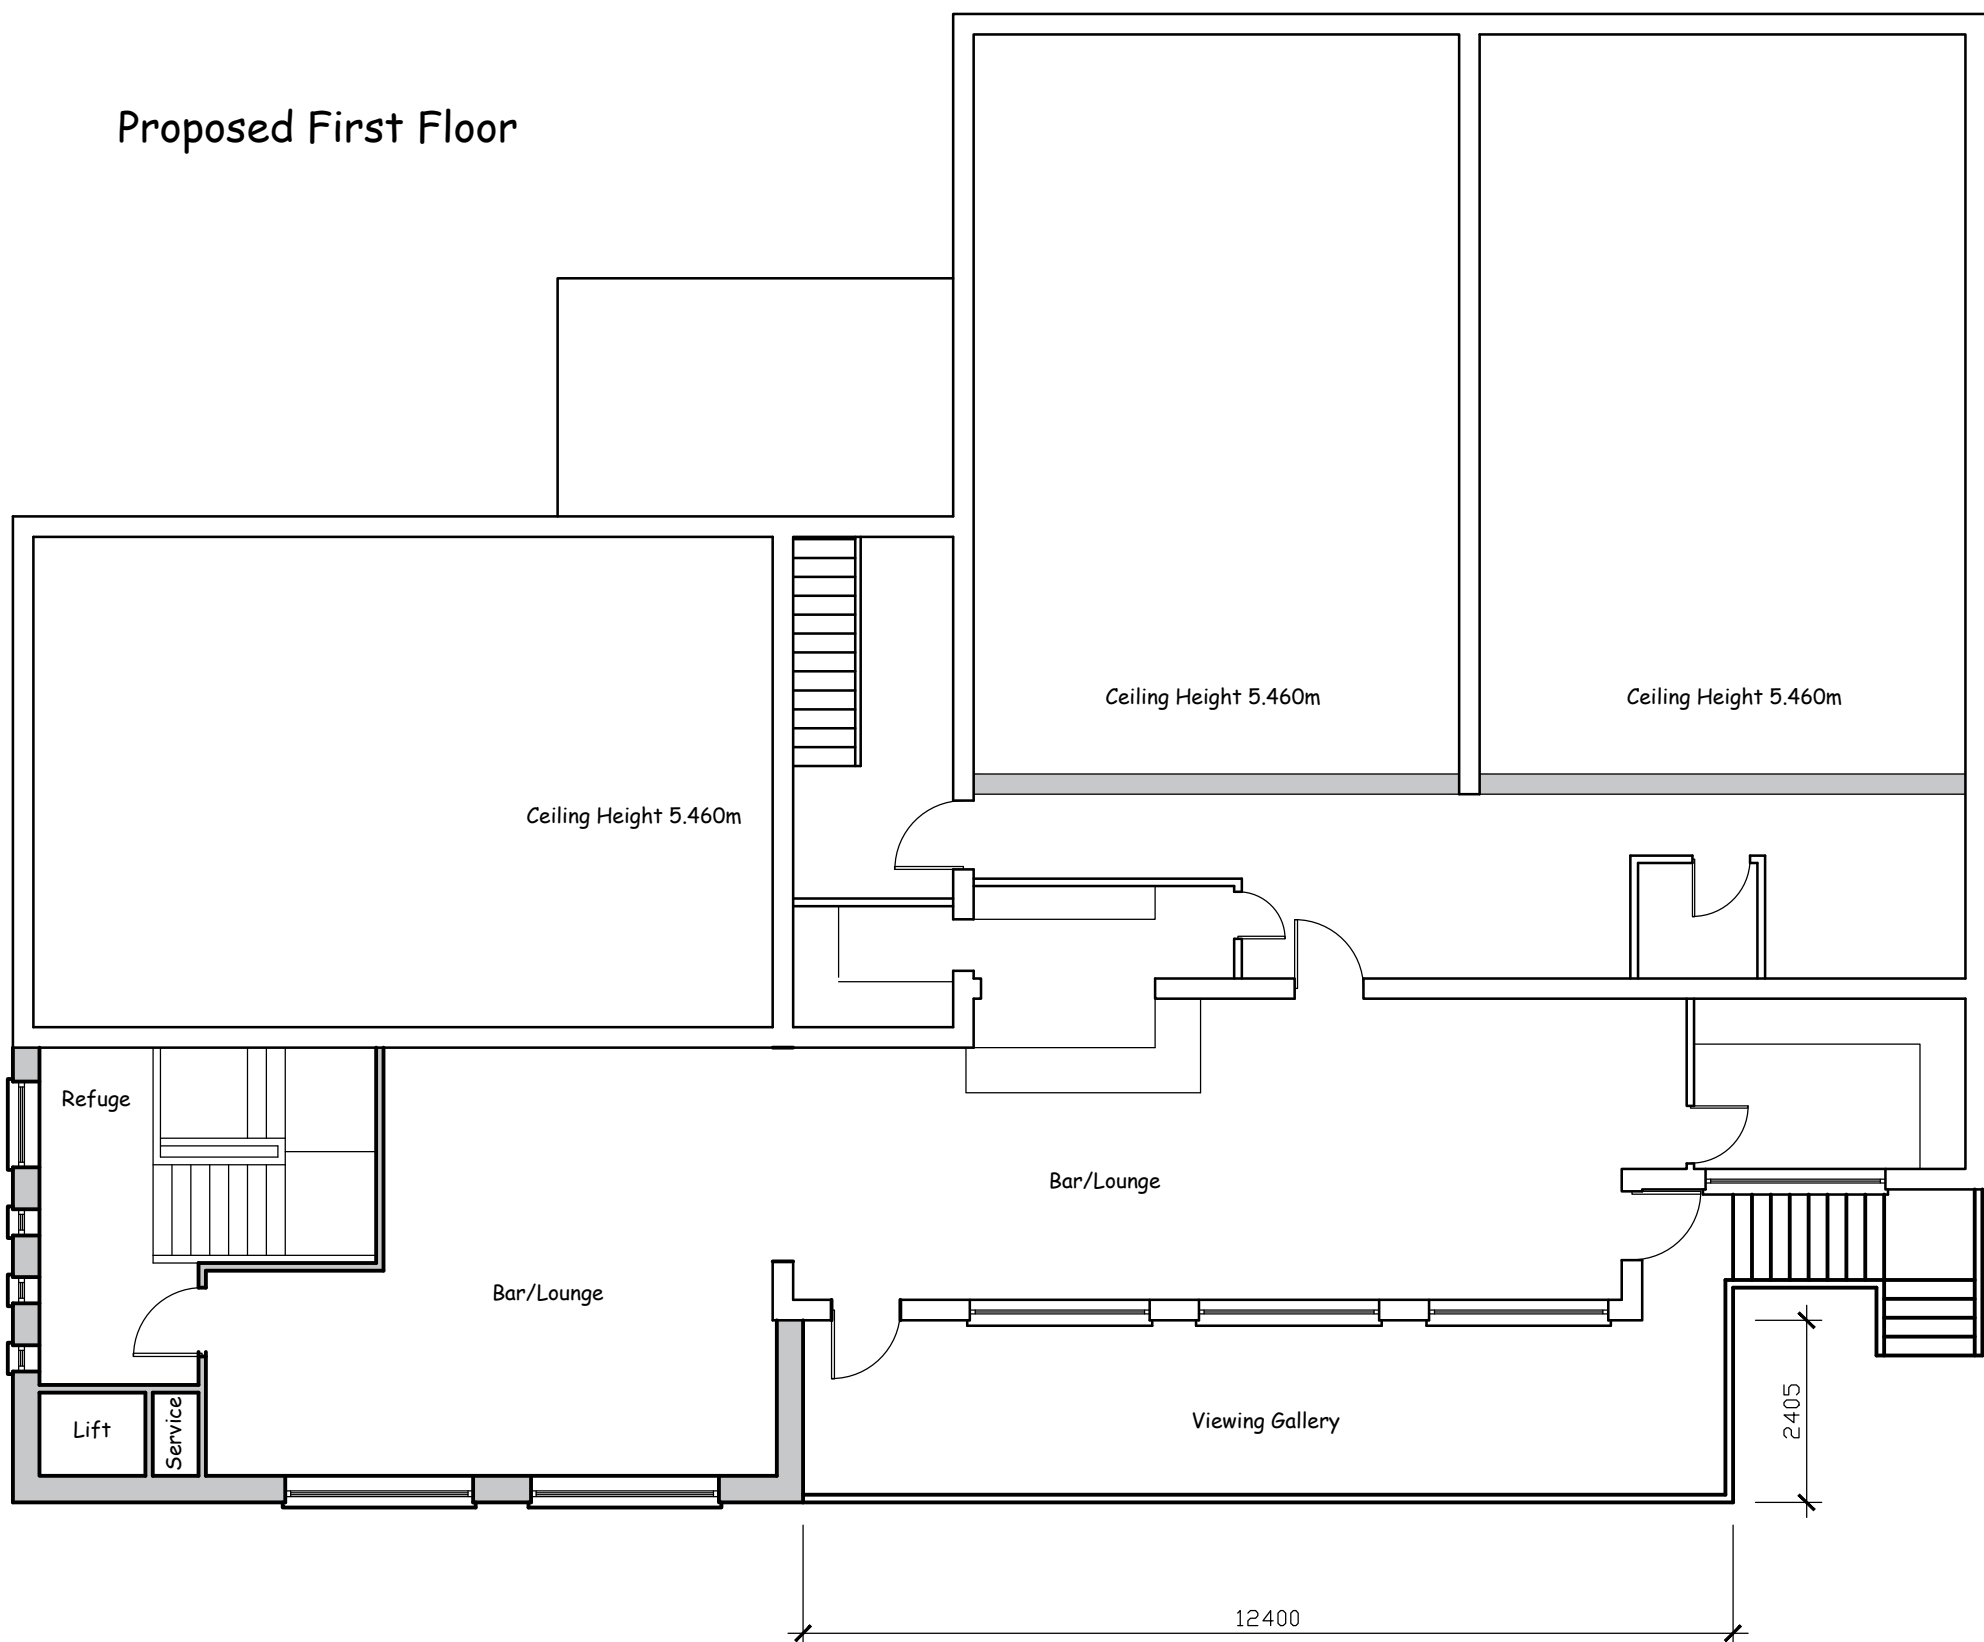

Drawing prepared for the purpose of Planning Permission and/or Building Regulation approval.
All dimensions to be checked on site before works commence.
Internal room layouts and fittings to client's requirements.
Actual boundary lines to be confirmed on site between parties concerned prior to commencement of work and no part of the new construction to project over the boundary.
Underground services may have been assumed and therefore they should be located prior to commencement.

Project
Proposed Extension & Alterations
Hinckley Town Cricket Club
Leicester Road
Hinckley
Leicestershire
LE10 3DR

Drawing
Existing & Proposed Floor Plans
Drawing Ref: Planning 01
Scales 1:100 at A1

Date March 2023



Brooks
Building
Plans
Barry Brooks Tel. 07879 655 641