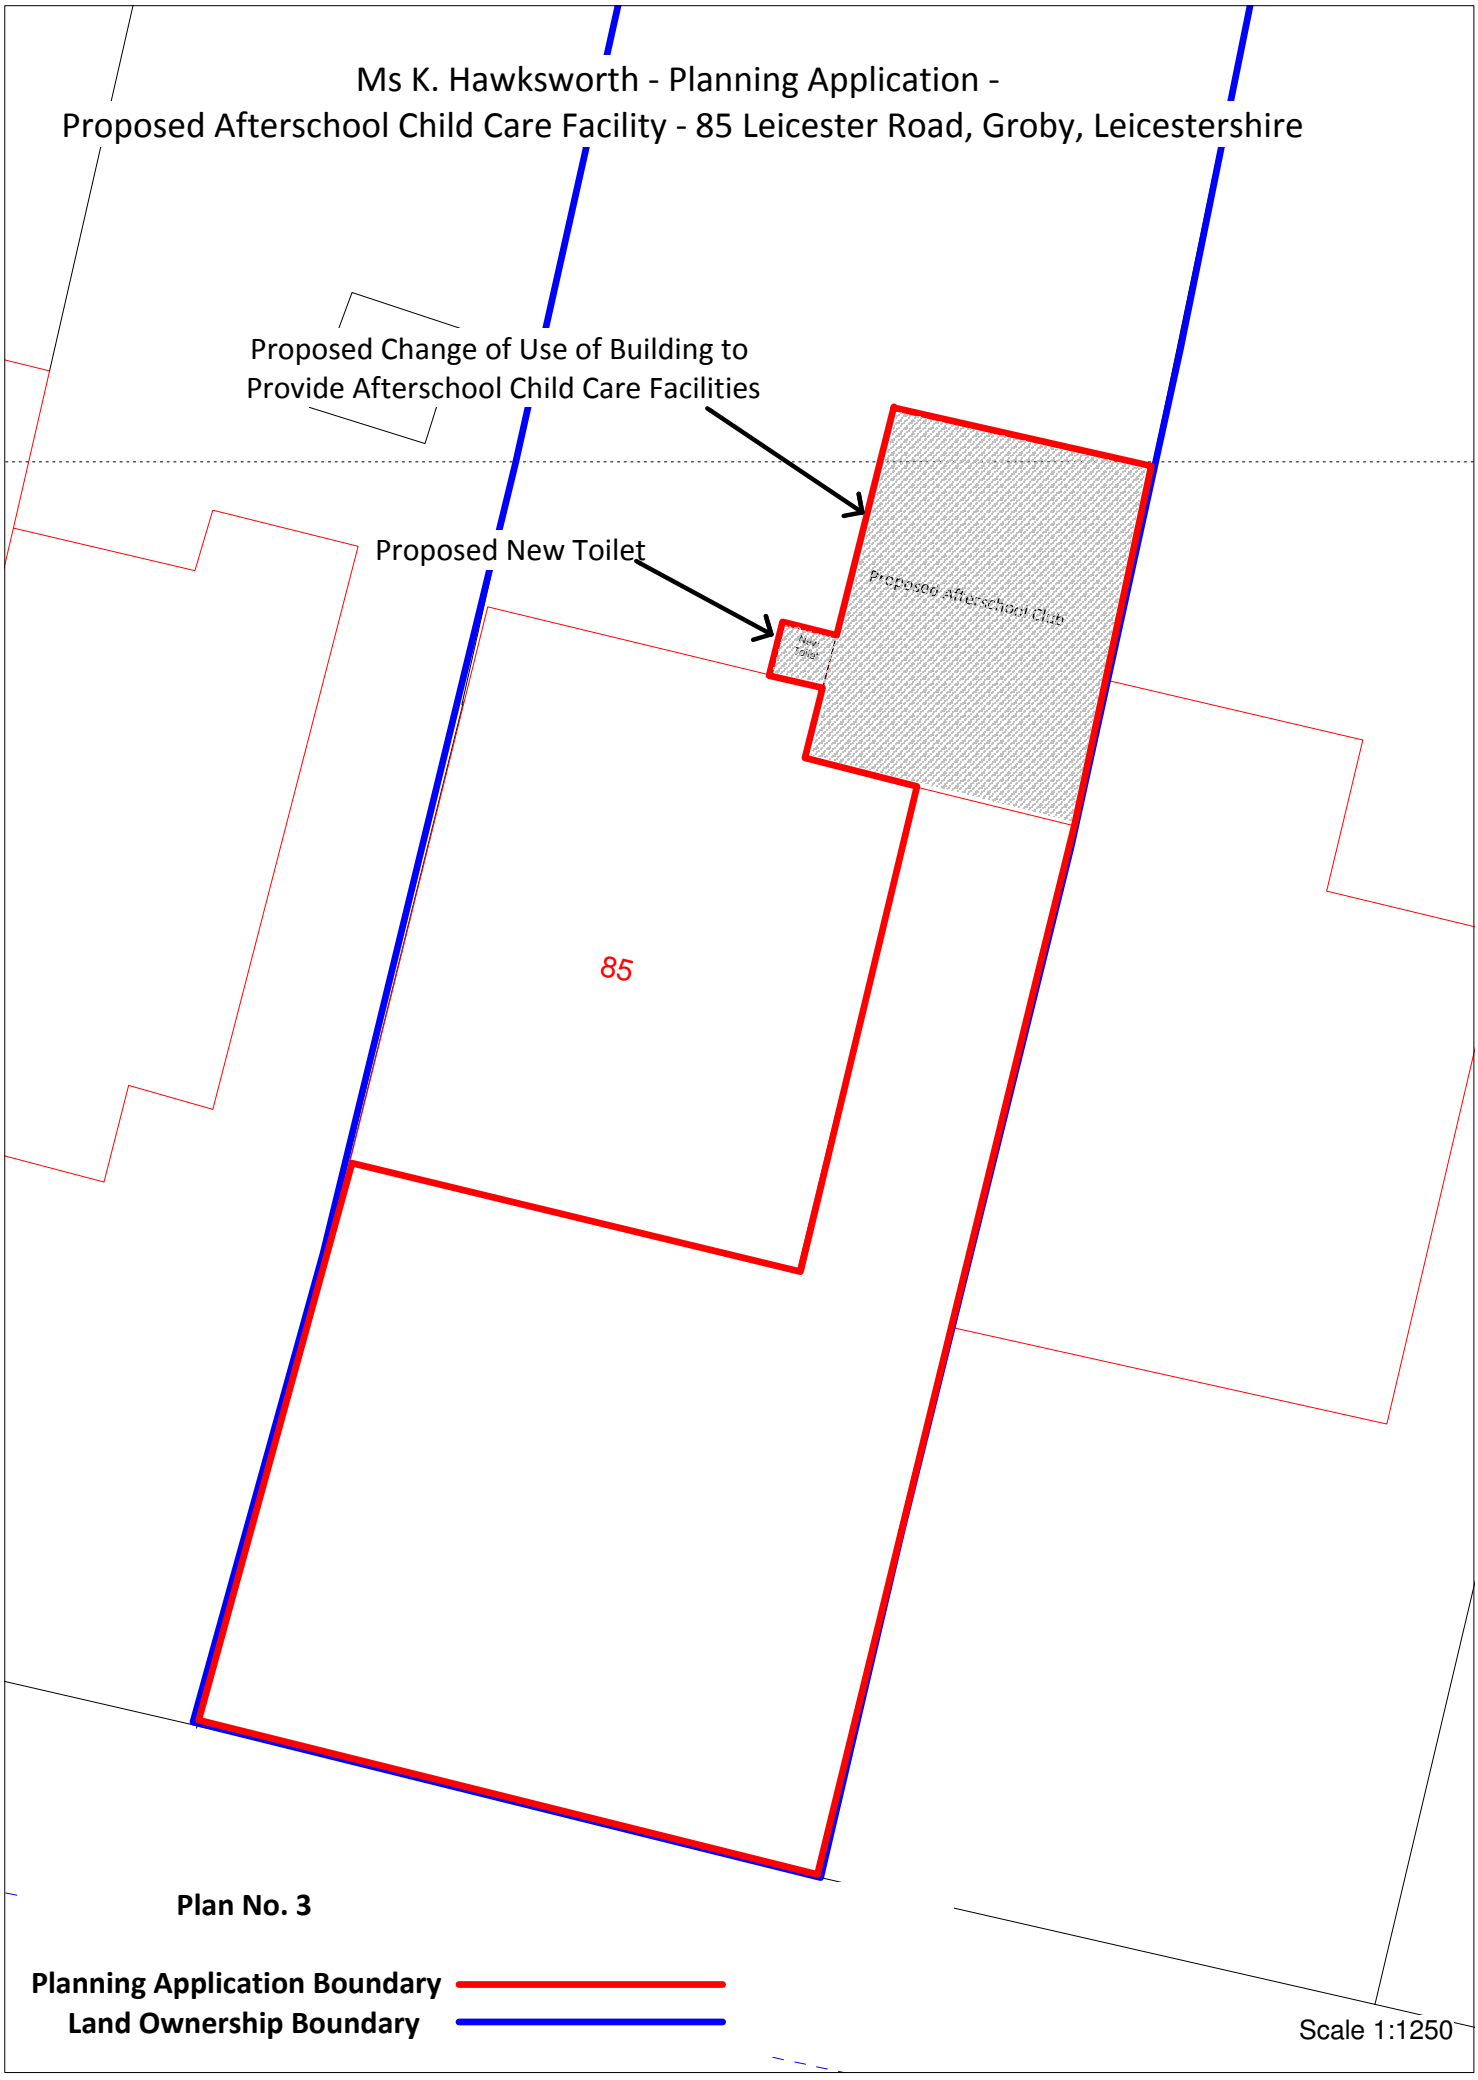

Ms K. Hawksworth - Planning Application -
Proposed Afterschool Child Care Facility - 85 Leicester Road, Groby, Leicestershire
Proposed Change of Use of Building to
Provide Afterschool Child Care Facilities
Proposed New Toilet
Proposed Afterschool Club
New Toilet
85
Plan No. 3
Planning Application Boundary
Land Ownership Boundary
Scale 1:1250