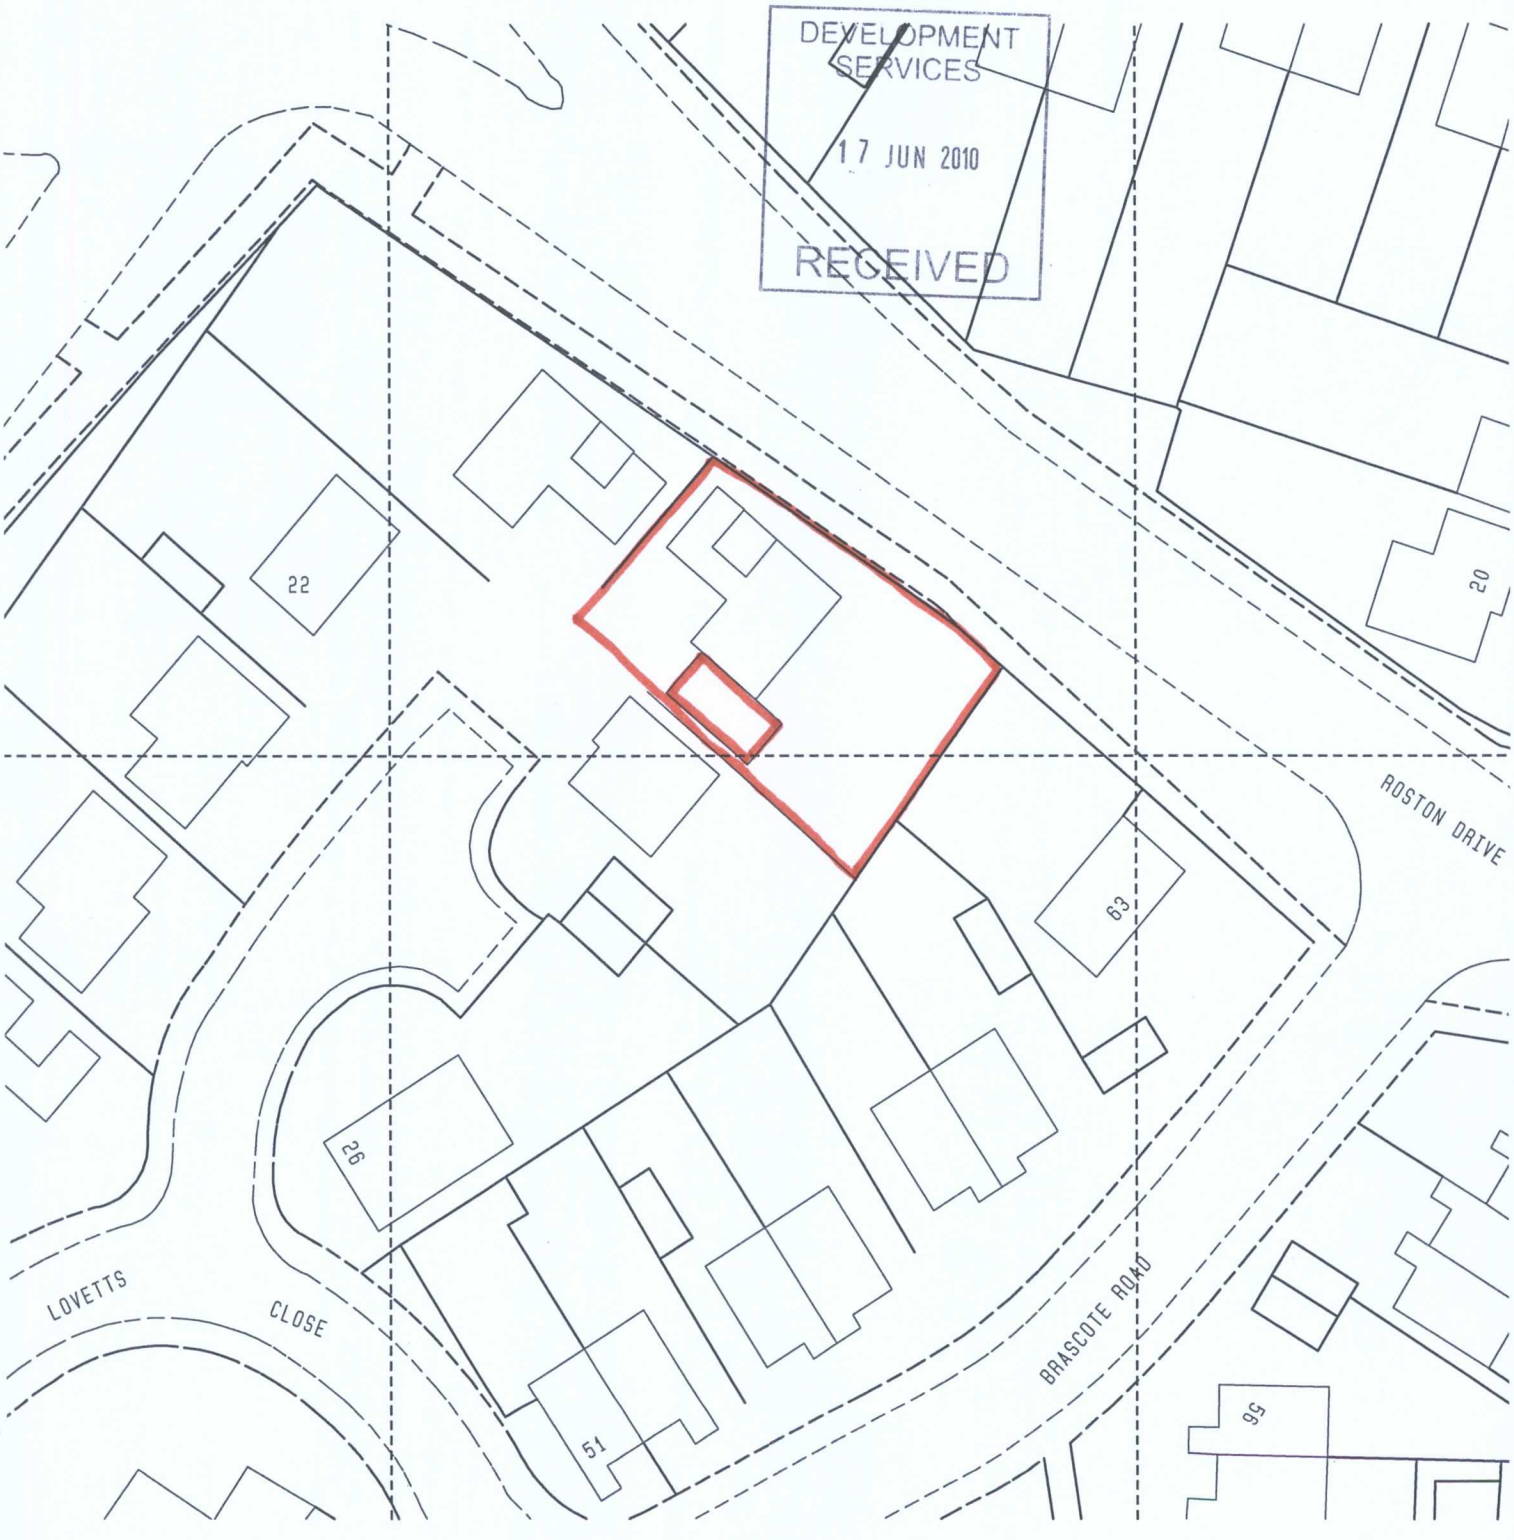


N

PROJECT PROPOSED EXTENSION Mr S Lynch/Miss A Eyre 24 Lovetts Close Hinckley	DATE March 2010	CHAPMAN ARCHITECTURAL &ASSOCIATES Mount Pleasant Farm West Haddon Road Crick Northants N N 6 7 S Q Tel/Fax(01788) 823819
DRAWING SITE PLAN	CODE 10 07 02A	
	SCALE 1 : 500	