
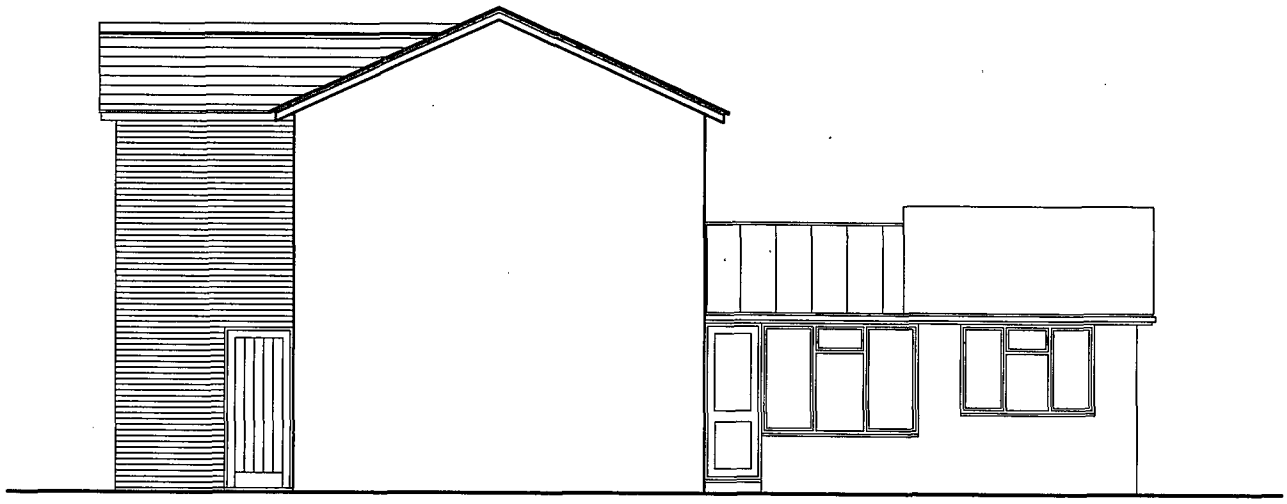


rear elevation

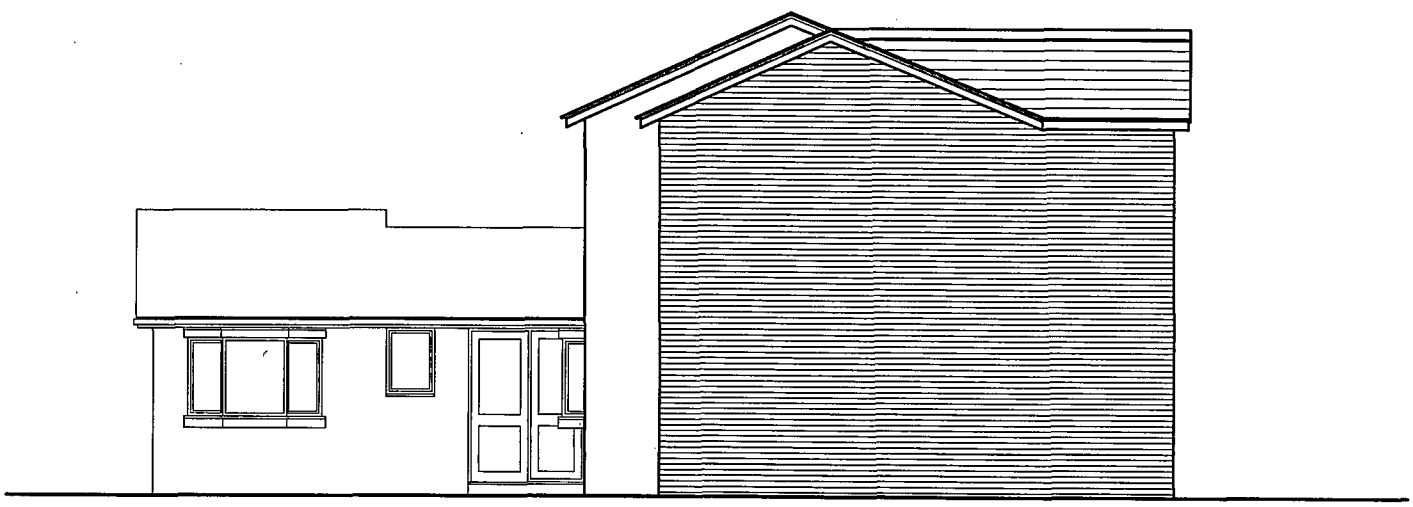

entrance elevation

PROJECT

PROPOSED EXTENSION
Mr Mrs S Lynch
24 Lovetts Close
Hinckley

DRAWING

Proposed Elevations

DATE

March 2010

CODE

10 07 04B

SCALE

1 : 100

CHAPMAN
ARCHITECTURAL
&ASSOCIATES

Mount Pleasant Farm
West Haddon Road
Crick Northants
N N 6 7 S Q
Tel/Fax(01788) 823819

DEVELOPMENT SERVICES
17 JUN 2010
RECEIVED