
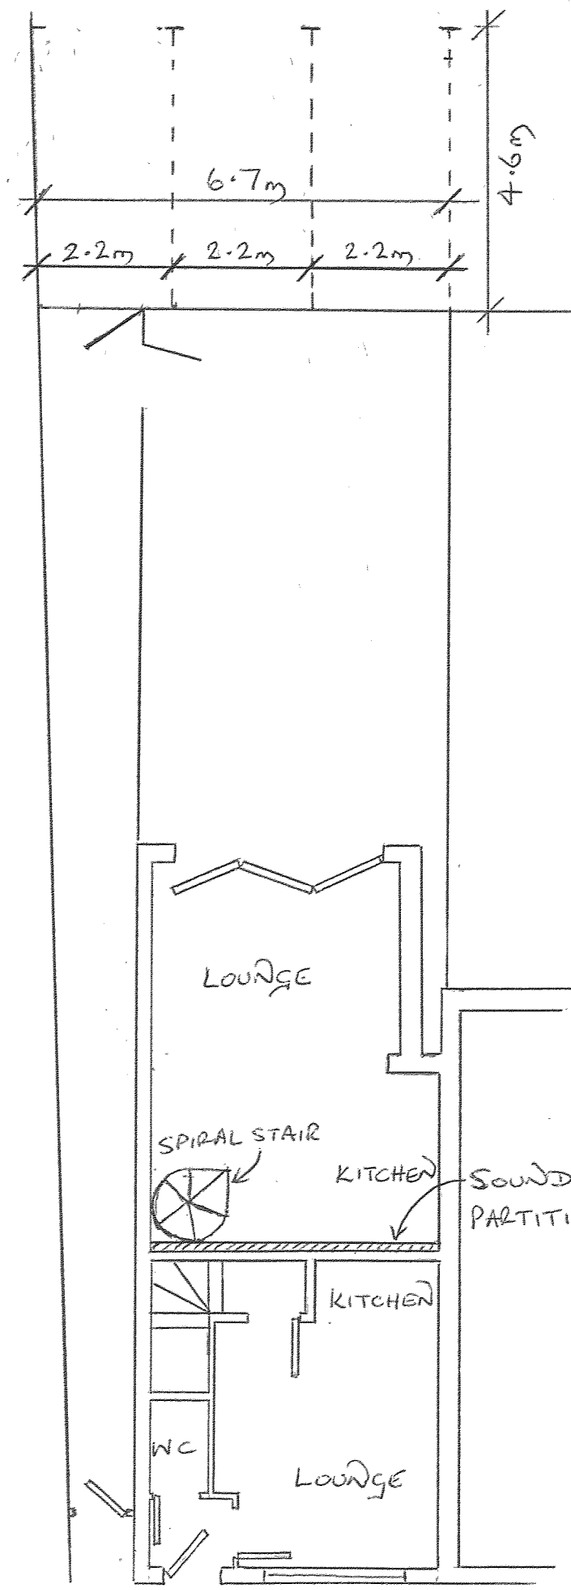


PROPOSED GROUND FLOOR.

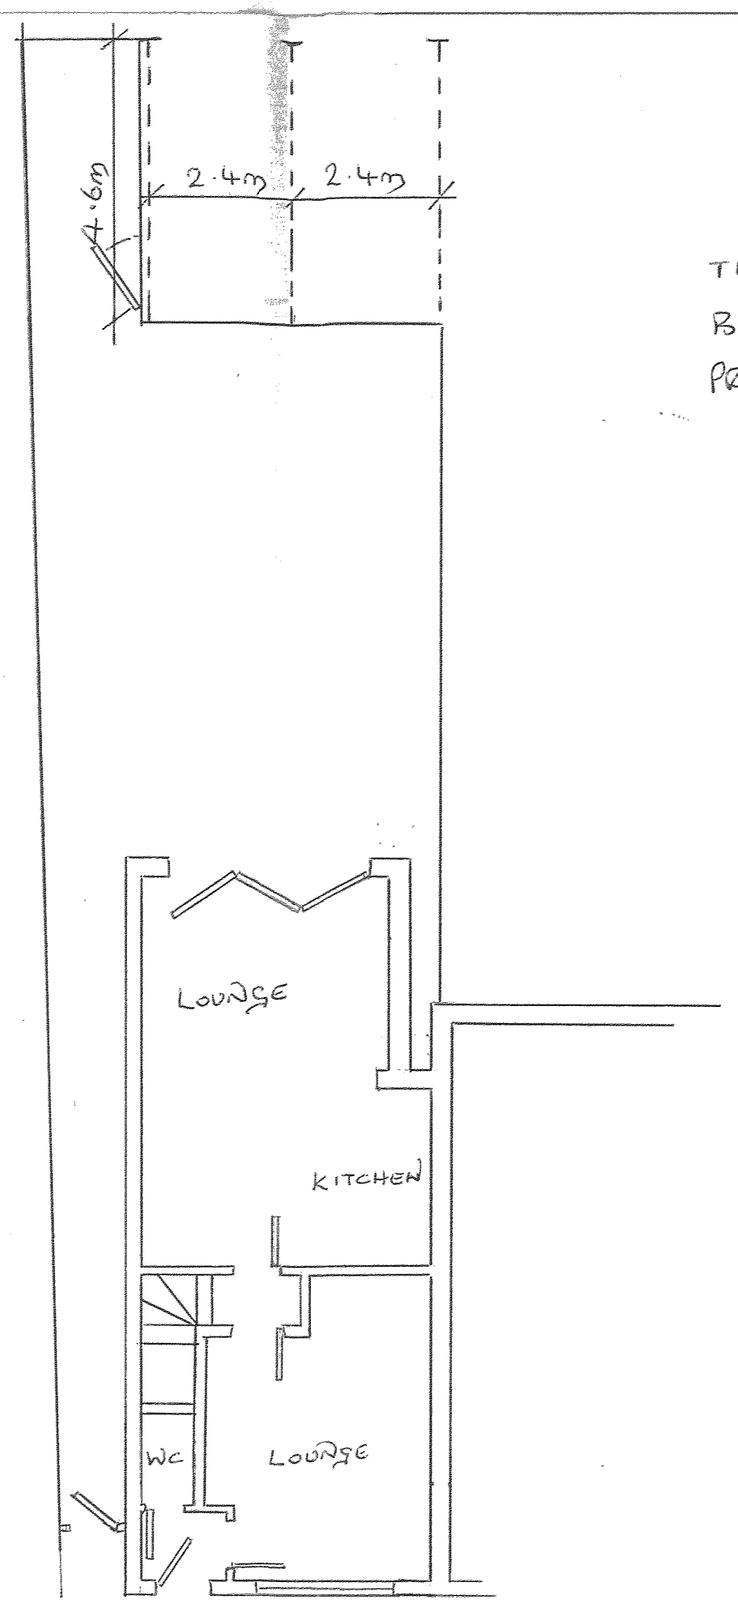

EXISTING GROUND FLOOR

DEVELOPMENT SERVICES
21 JUN 2016
RECEIVED

THE EXTERNAL ELEVATIONS ARE TO BE UNAFFECTED BY THESE PROPOSALS

CONVERSION OF DWELLING TO TWO FLATS AT

97 MIDDLEFIELD LANE

HINCKLEY. SCALE 1:100