
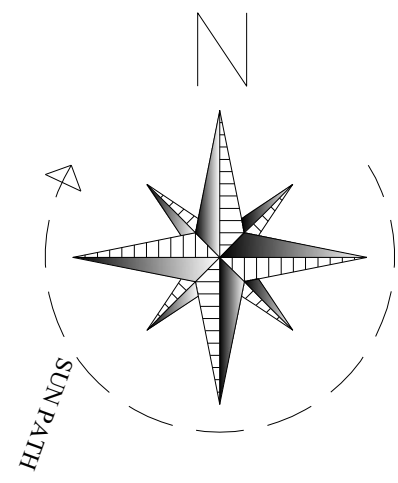
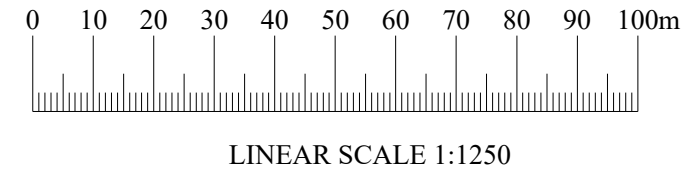


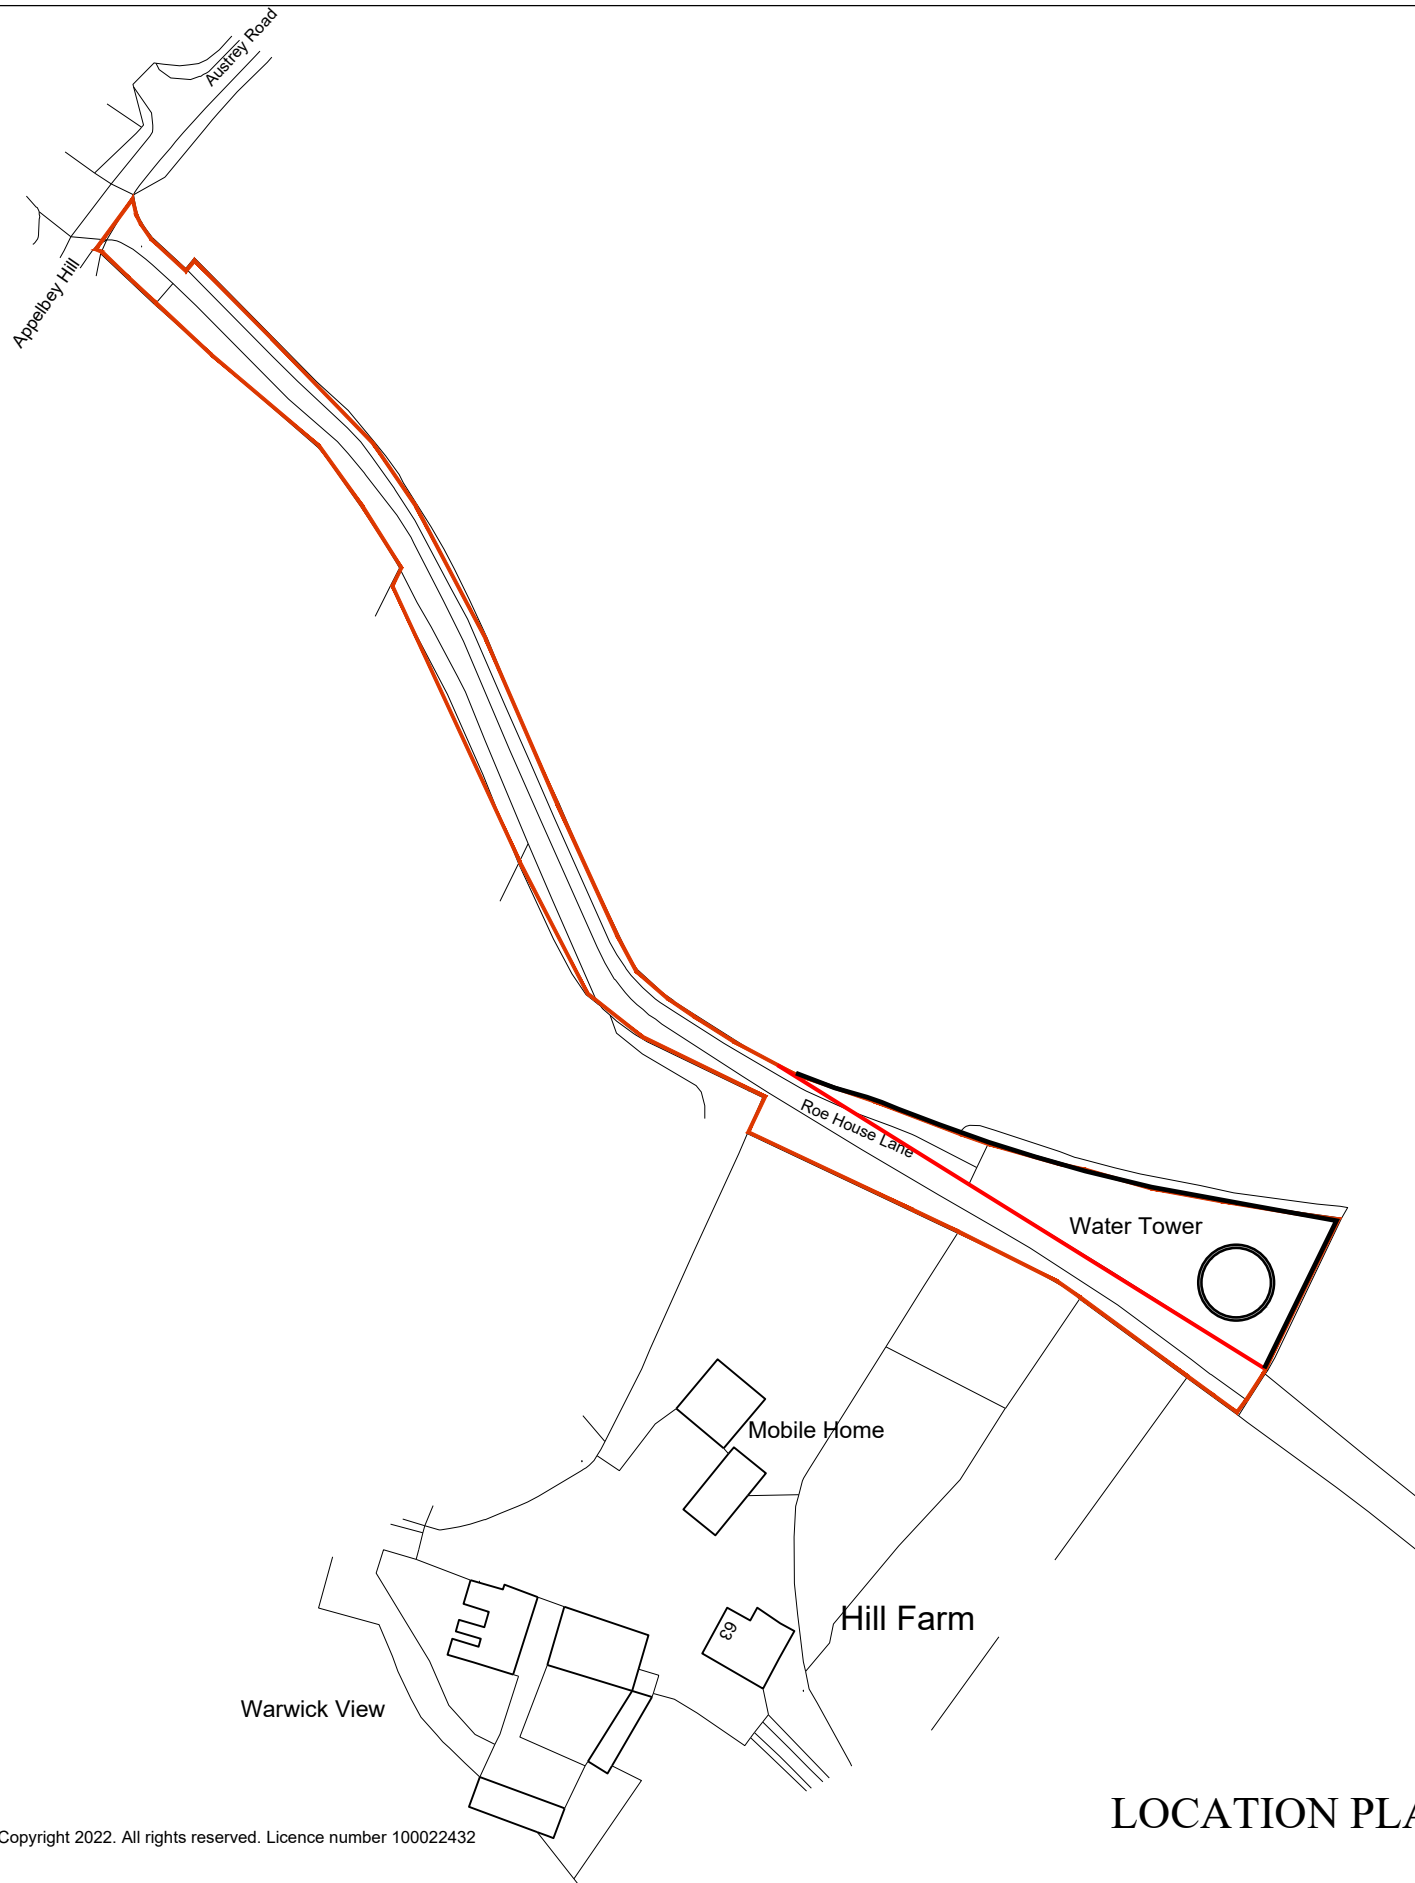

Ordnance Survey, (c) Crown Copyright 2022. All rights reserved. Licence number 100022432

LOCATION PLAN

	CLIENT		SCALE 1:1250	DATE	
	PROJECT			DRAWN	STAGE Planning
	DRAWING TITLE	LOCATION PLAN		DRAWING NUMBER	