

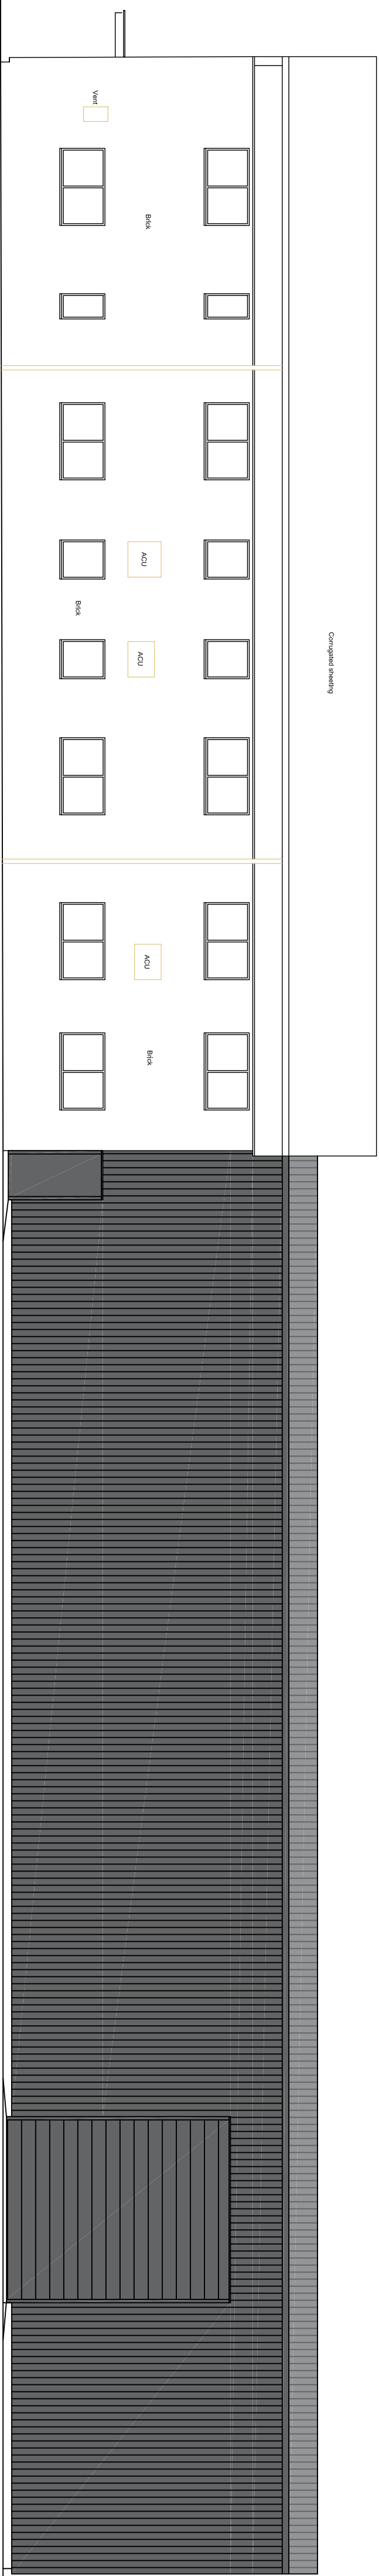



1. Drawings copyright of © Architectural Vistadesigns Ltd
2. Drawings not to be used without written consent.
3. Planning drawings should not be used for the purpose of construction or working drawings.
4. All dimensions must be checked and verified on site before commencing works.
5. All dimensions must be checked and verified on site before commencing works.
6. OS data may have been used for the purpose of a Planning submission.
7. Do not scale from the drawings.

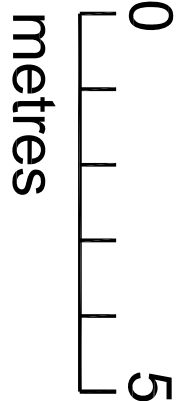

Proposed Southern Elevation

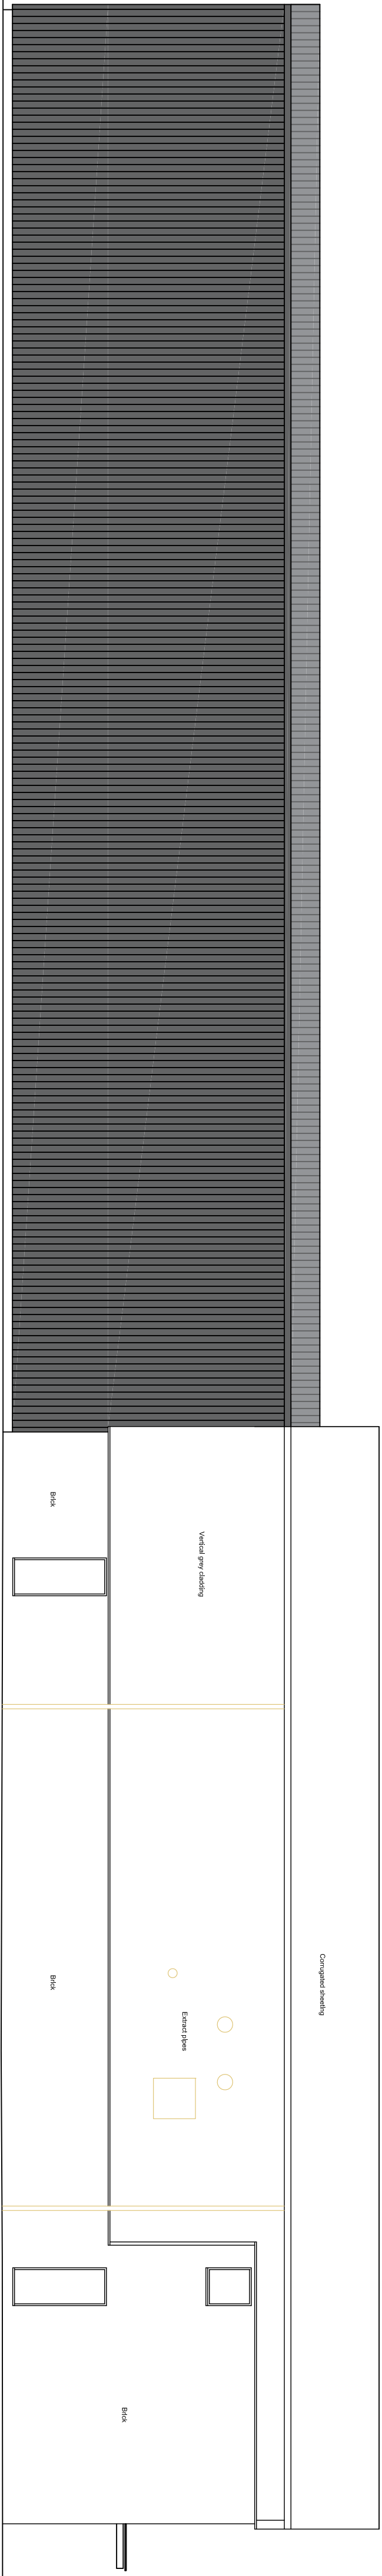


Proposed Northern Elevation

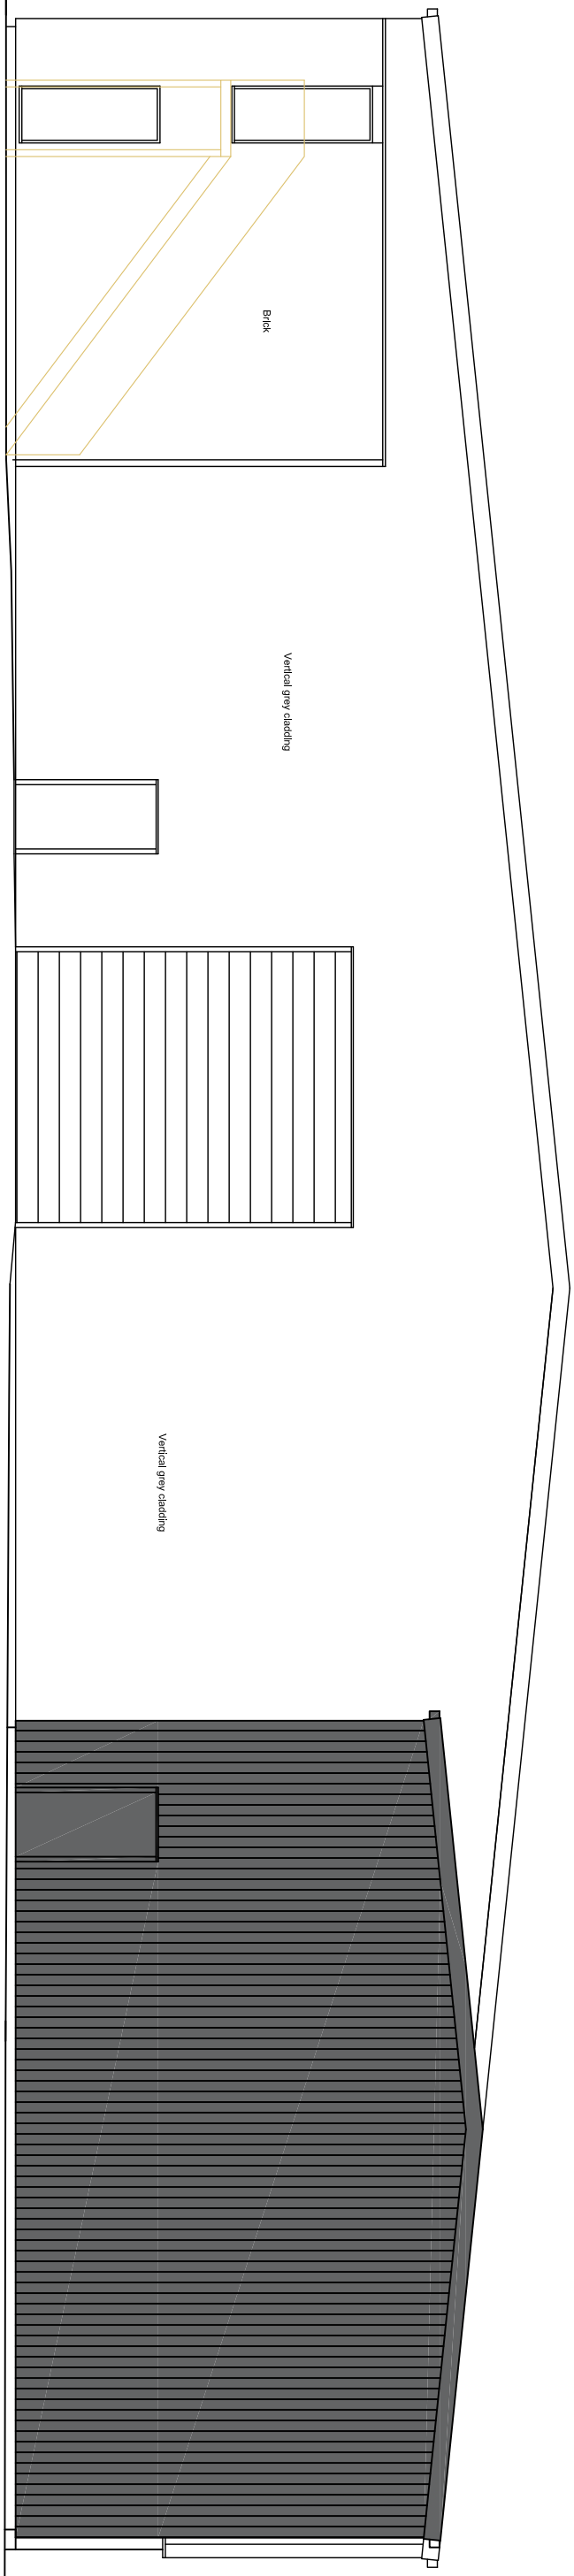

Proposed Eastern Elevation

Revisions		
Rev	Date	Comments

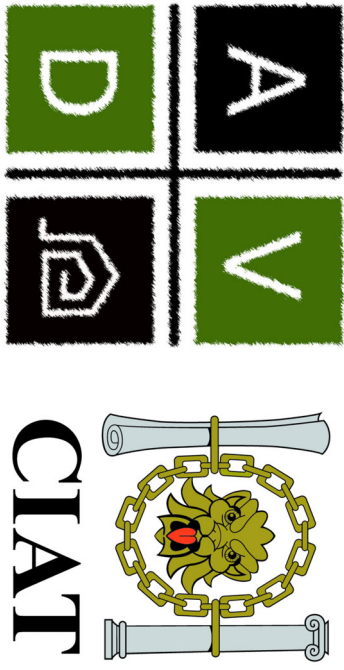

ArchitecturalVistadesigns Ltd
a: The Paddock, 118 Paddock Way, Hinckley, Leics LE10 0BZ
m: 0785 458 2584 t: 01455 688 839
w: www.architecturalvistadesigns.co.uk
e: studio@architecturalvistadesigns.co.uk
Client: Elmleigh Electrical Systems Ltd

Dwg: Proposed Elevations
Project: Proposed Erection of Rear extension
at Unit 17 Wheelfield Way, Hinckley LE10 1YG
Scale: 1:100 @ A1 Dwg Status: PLANNING
Date: 22.06.2023 Drawn By: map

Dwg No. AVD-771-WWH-PL071 - Rev.