
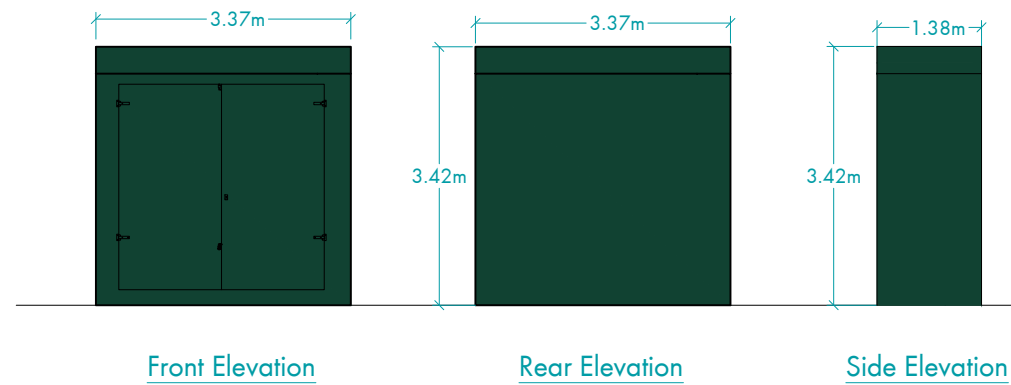


Appendix 2.4

Turbine & GRP Unit Elevation

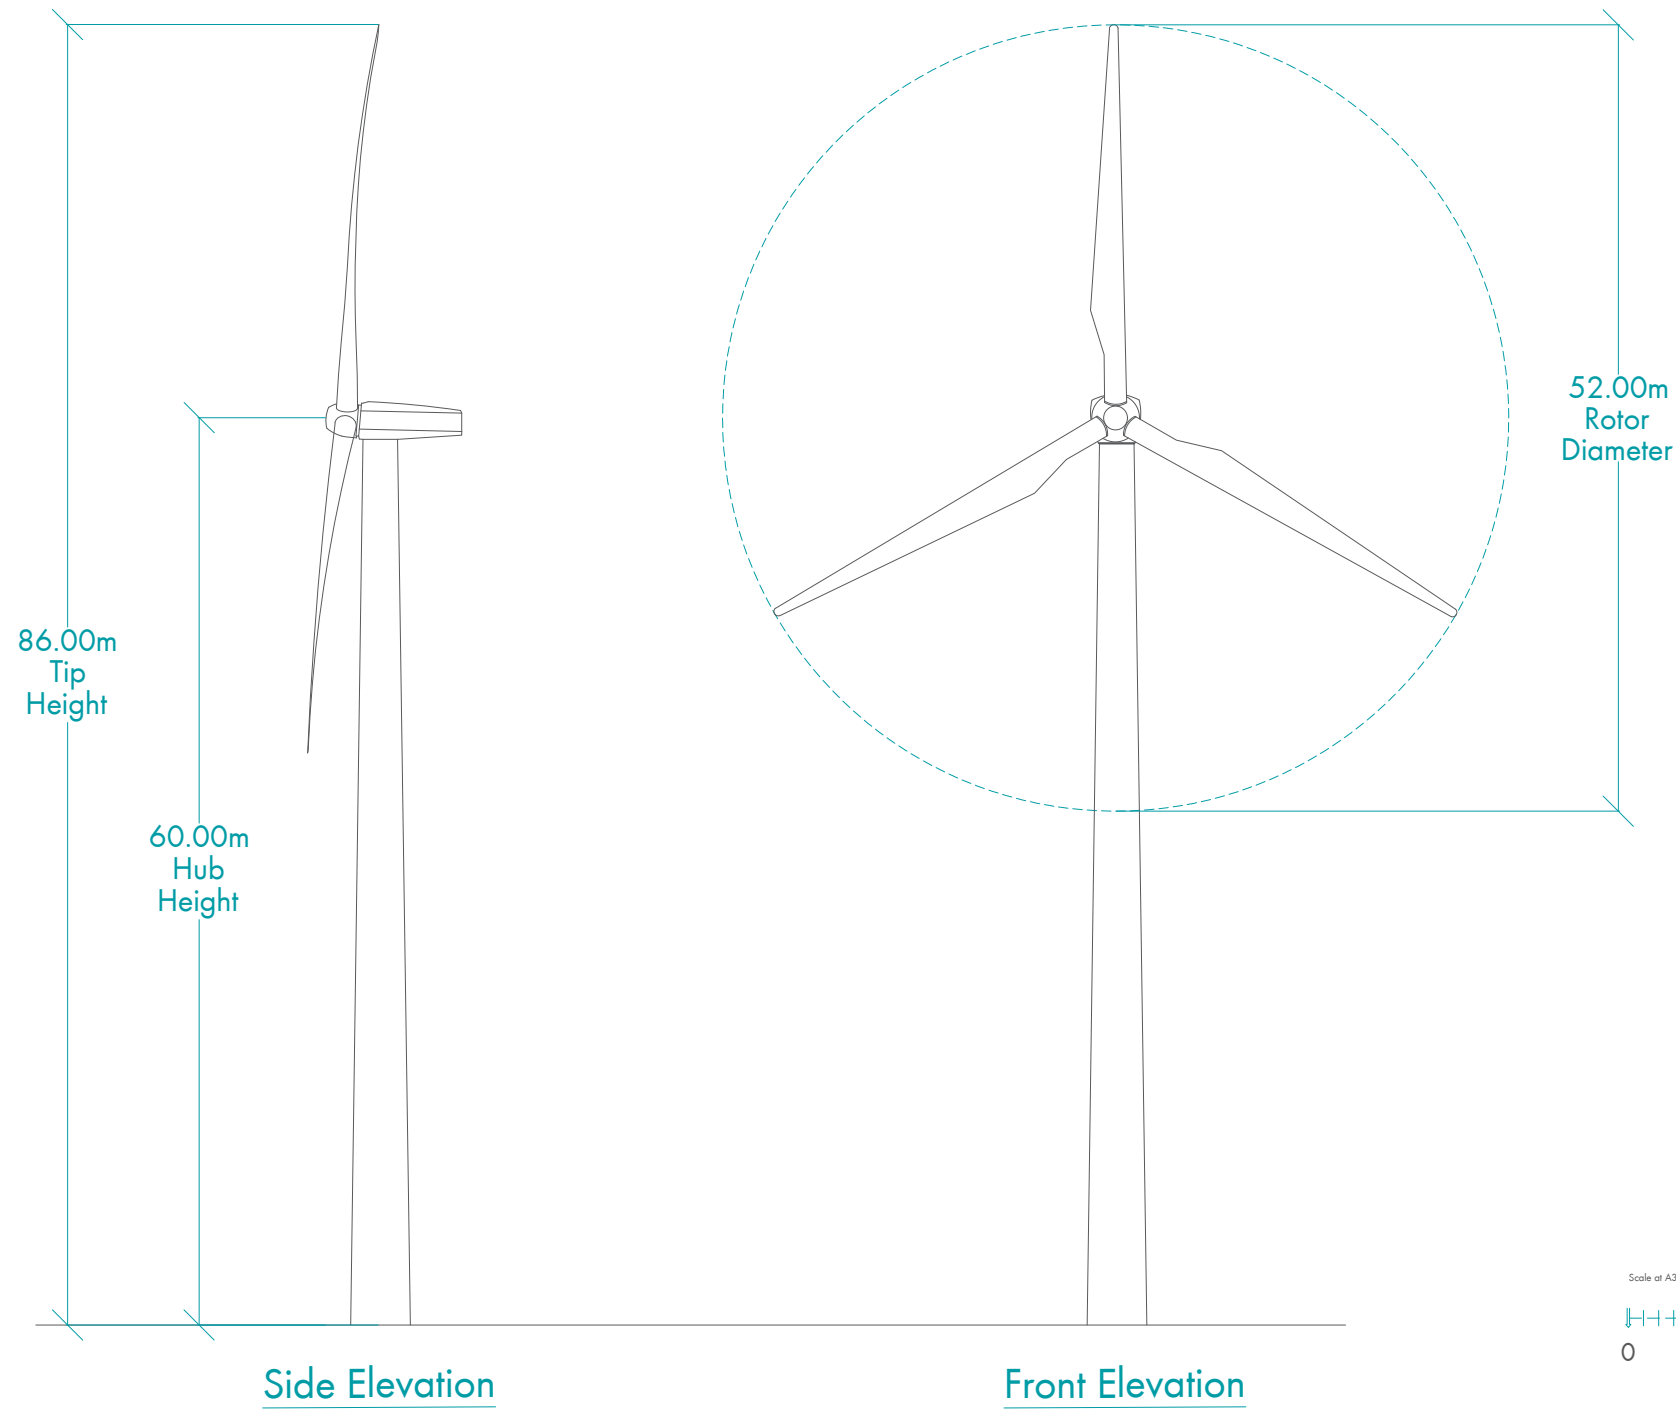

Drawing Details

Elevation details for the proposed Vestas V52 and GRP Unit at Park House Farm, Leicester Lane, Desford, Leicester, LE9 9JJ.

The proposed turbine is constructed of glass fibre-reinforced epoxy blades and a steel tubular tower in light grey (RAL 7036) or similar.

The GRP unit will be installed at the base of the turbine, finished in Dark Bottle Green (RAL 6005) or similar, and constructed from glass-reinforced plastic.

Client Name Paul Hilyer
Project Name Park House Farm Repowering
Drawing Reference COG849/APP/007/a
Date 19/09/25

This drawing is the property of Cogeo Planning & Environmental Services Ltd. Copyright is reserved by them & the drawing is issued on the condition that it is not copied either wholly or in any part without the written consent of Cogeo. Ordnance Survey © Crown Copyright 2025. All rights reserved. Licence number 100022432