


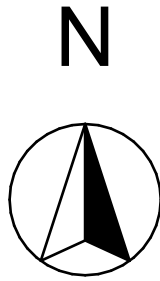


Location Plan, 1:1250@A3



0 10 20
Scale Bar 1:250



0 20 50 100
Scale Bar 1:1250

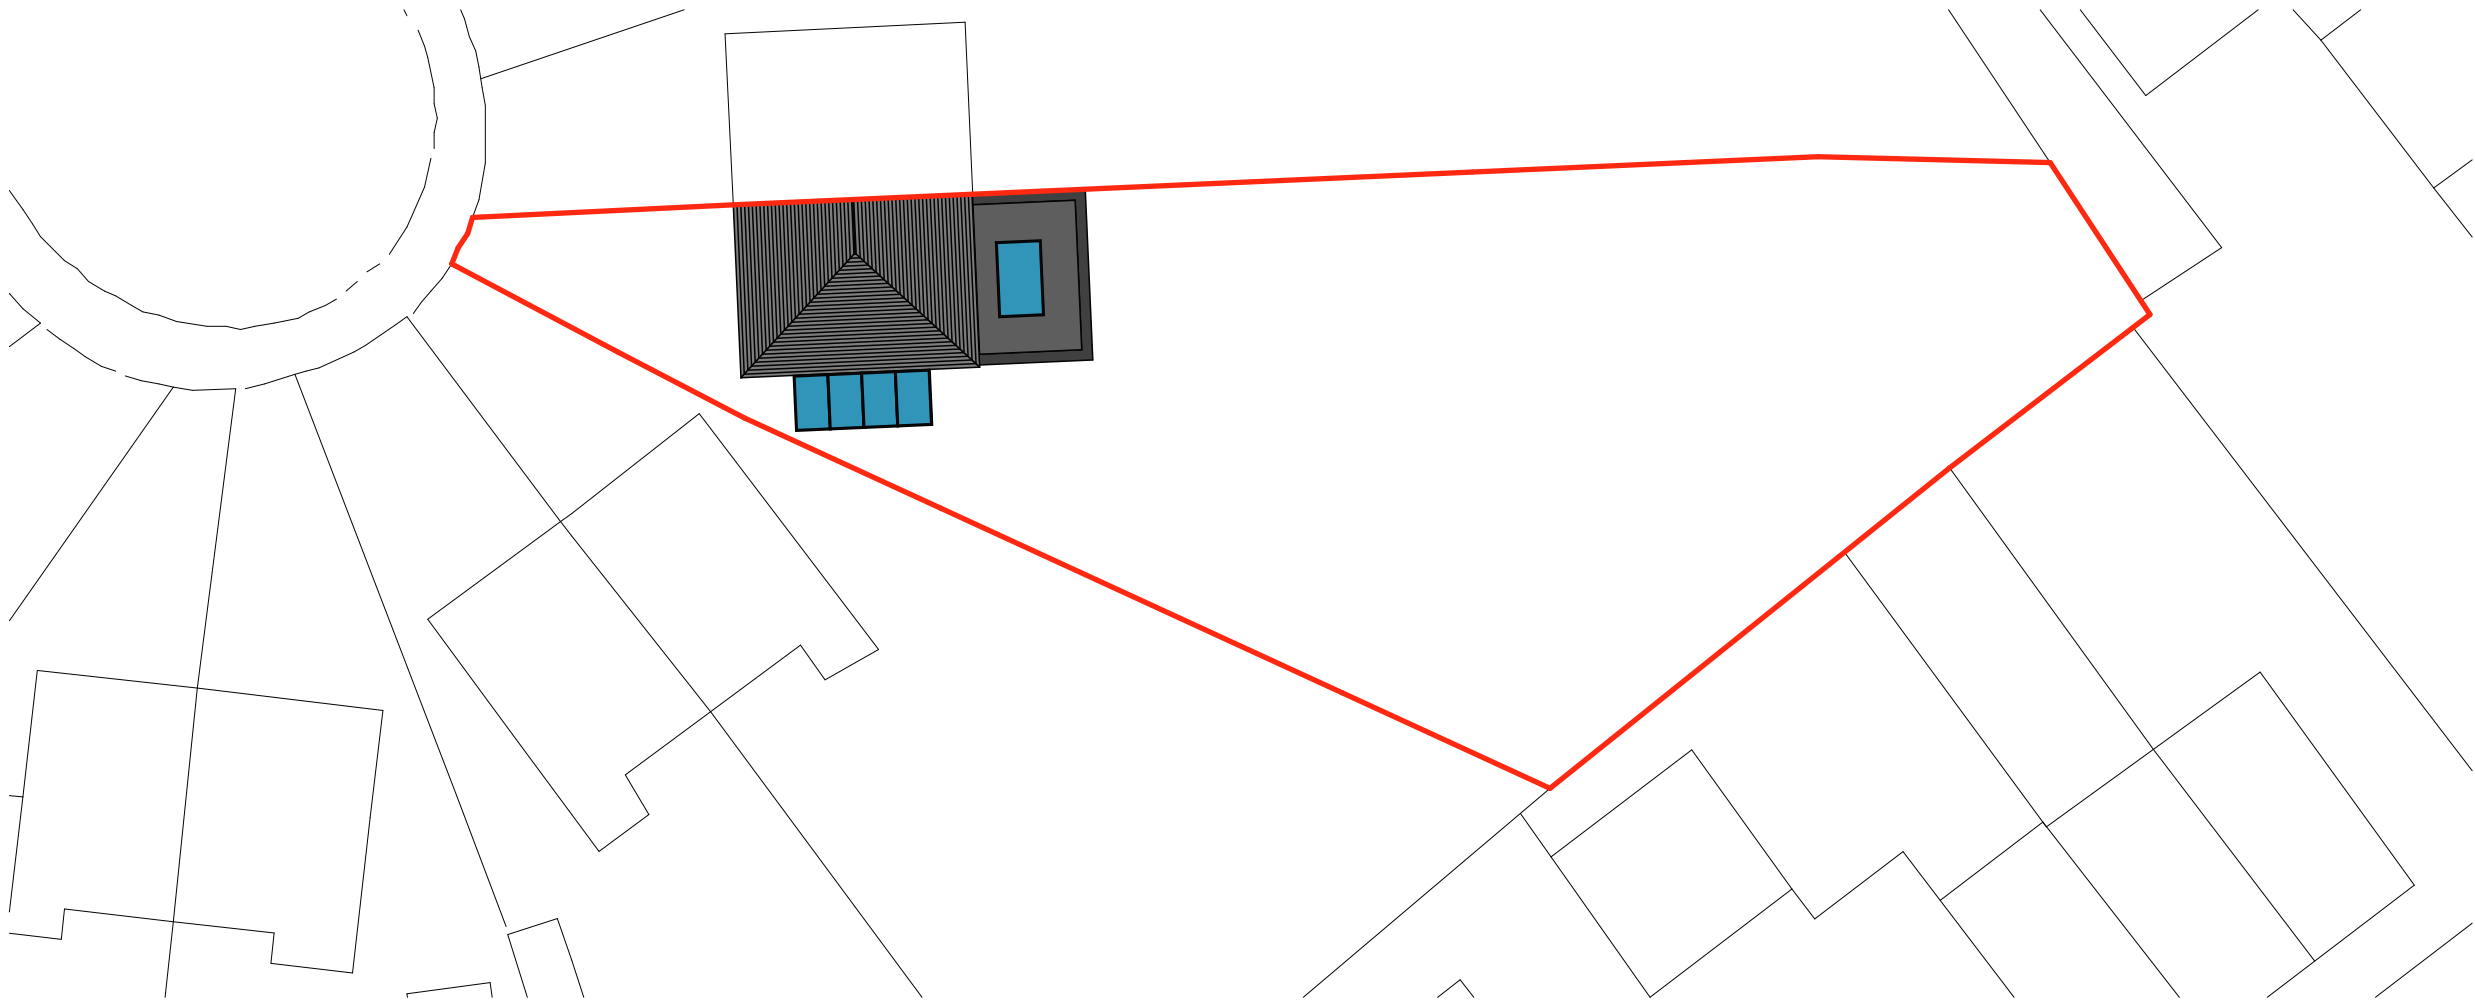

Block Plan, 1:250@A3

Please Note:

- This drawing may be printed and scaled FOR PLANNING PURPOSES.
- All dimensions to be CHECKED ON SITE and any DISCREPANCY reported to Design Three Sixty.
- The site boundary shown is the best assumed from available data & does NOT represent legal ownership.
- All dimensions in mm unless otherwise stated.

Revisions.

DESIGN THREE SIXTY

E: info@designthreesixty.co.uk
T: +44 (0) 7904 224864
W: www.designthreesixty.co.uk

Project:
Single storey rear extension

8 Hollydene Crescent
Earl Shilton
Leicester
LE9 7LP

Client:
Dean Wilkes

Drawing Title:
Location and Block Plan

Drawing by:
IG / WJ / SK

Checked by:
IG / WJ / SK

Date:
29-07-2025

Scale:
As Shown @A3

Drawing Number:
238-03

Revision:
0 / A / B / C / D / E
F / G / H / I / J / K