

Please Note:







- This drawing may be printed and scaled FOR PLANNING PURPOSES.
- All dimensions to be CHECKED ON SITE and any DISCREPANCY reported to Design Three Sixty.
- The site boundary shown is the best assumed from available data & does NOT represent legal ownership.
- All dimensions in mm unless otherwise stated.



Indicative Rear Visual (nts)



Indicative Rear Visual (nts)

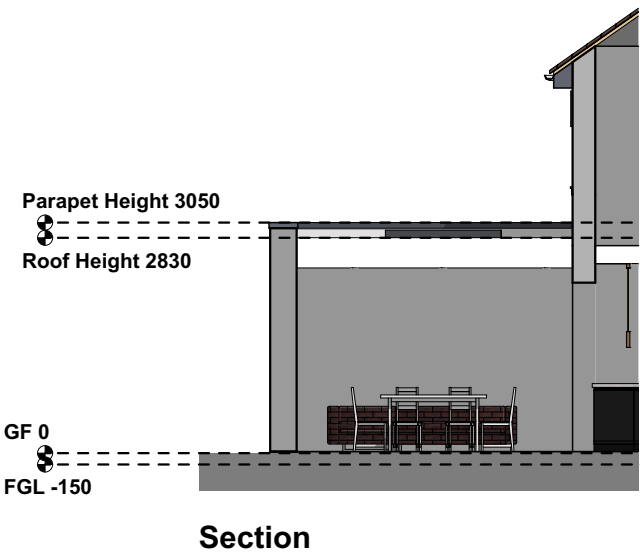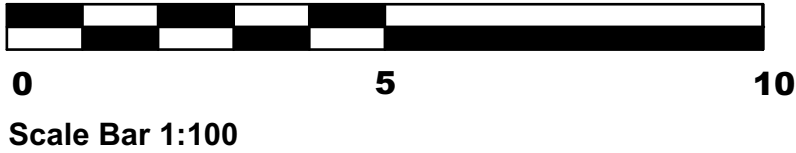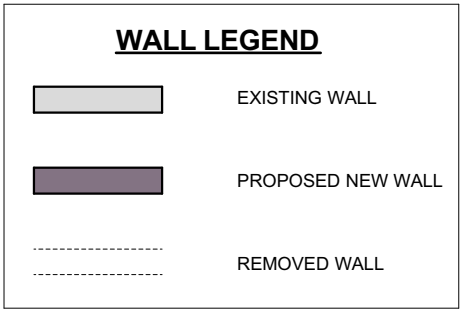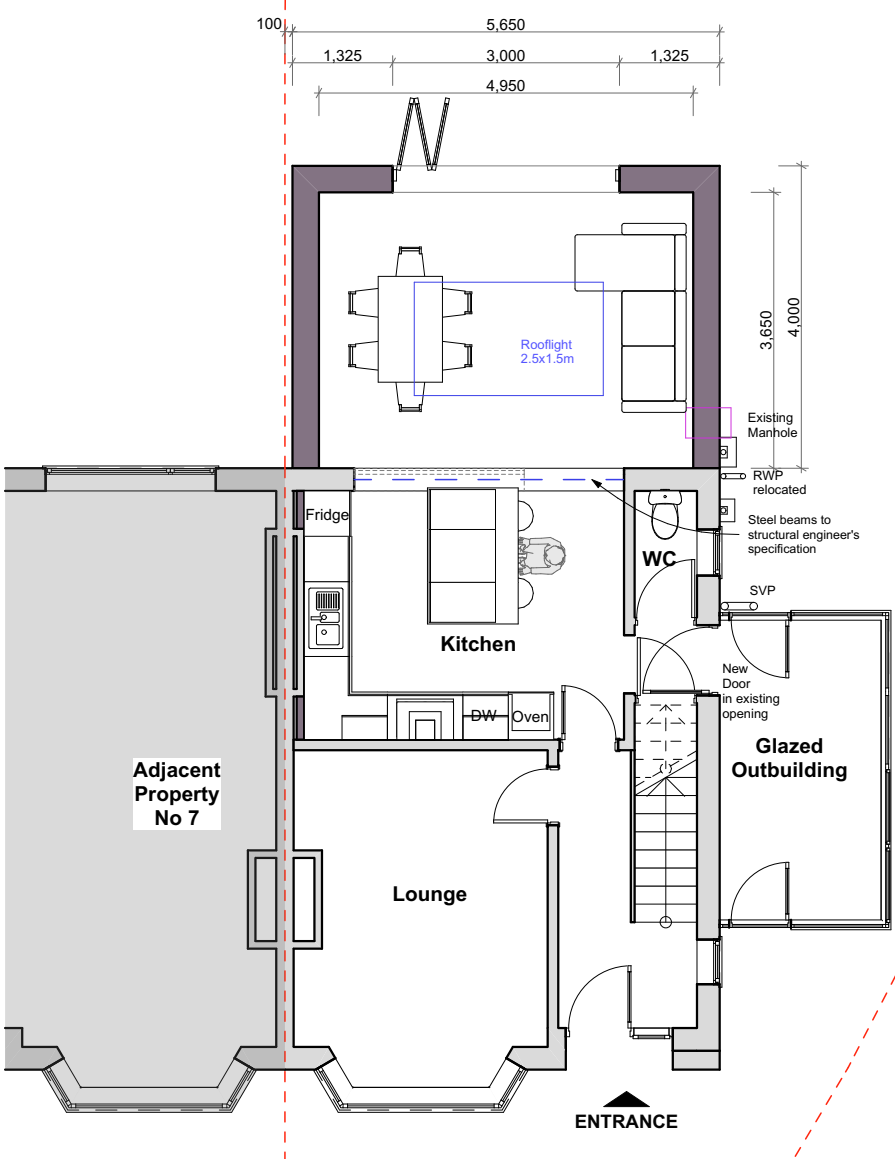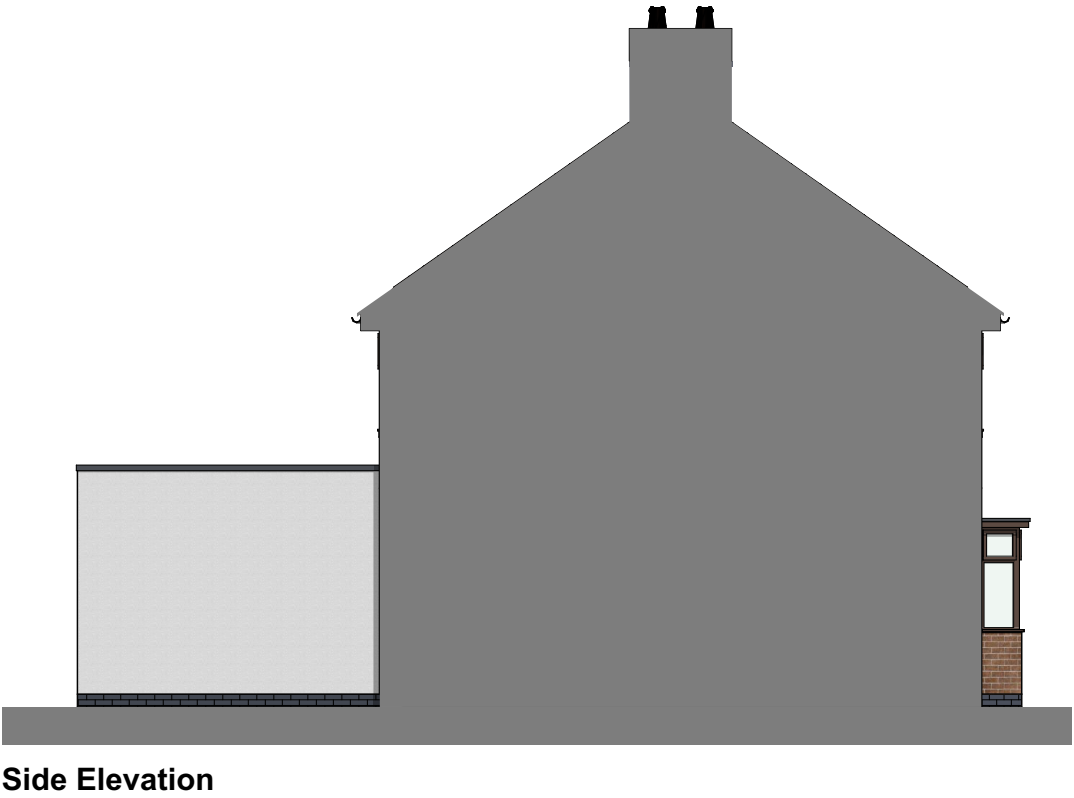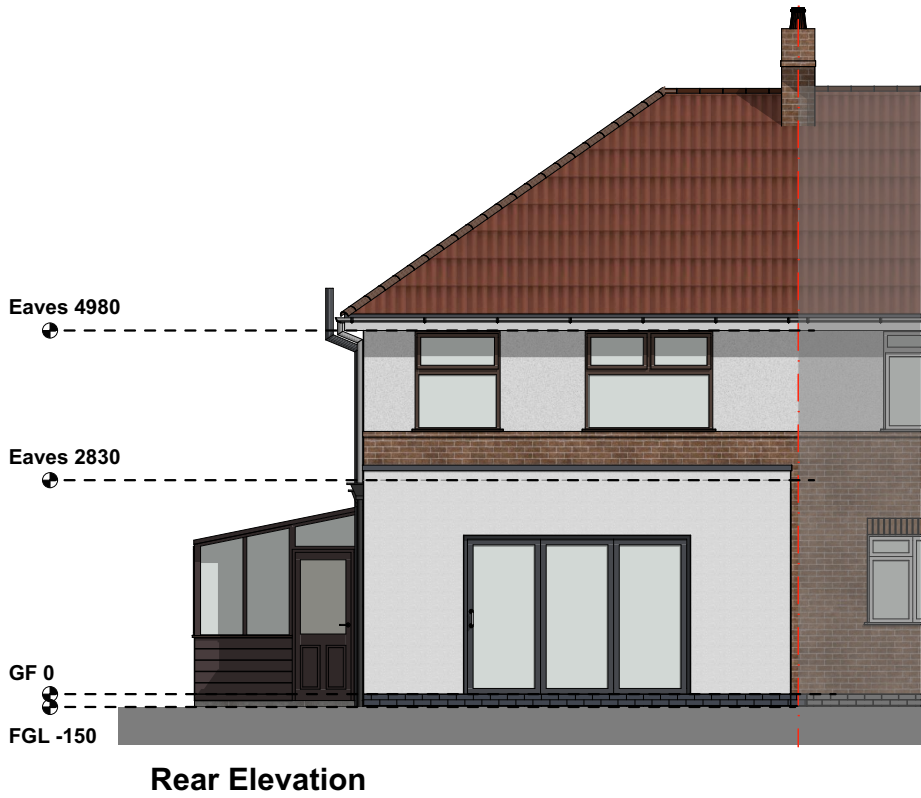

Indicative Internal Visual (nts)

Revisions.

DESIGN THREE SIXTY

E: info@designthreesixty.co.uk
T: +44 (0) 7904 224864
W: www.designthreesixty.co.uk

Project:
Single storey rear extension
8 Hollydene Crescent
Earl Shilton
Leicester
LE9 7LP
Client:
Dean Wilkes

Drawing Title:
Proposed Plan and Elevations

Drawing by: IG / WJ / SK	Checked by: IG / KF
Date: 23-09-2025	Scale: 1:100 @A2
Drawing Number: 258-02	Revision: 0 / A / B / C / D / E F / G / H / I / J / K