
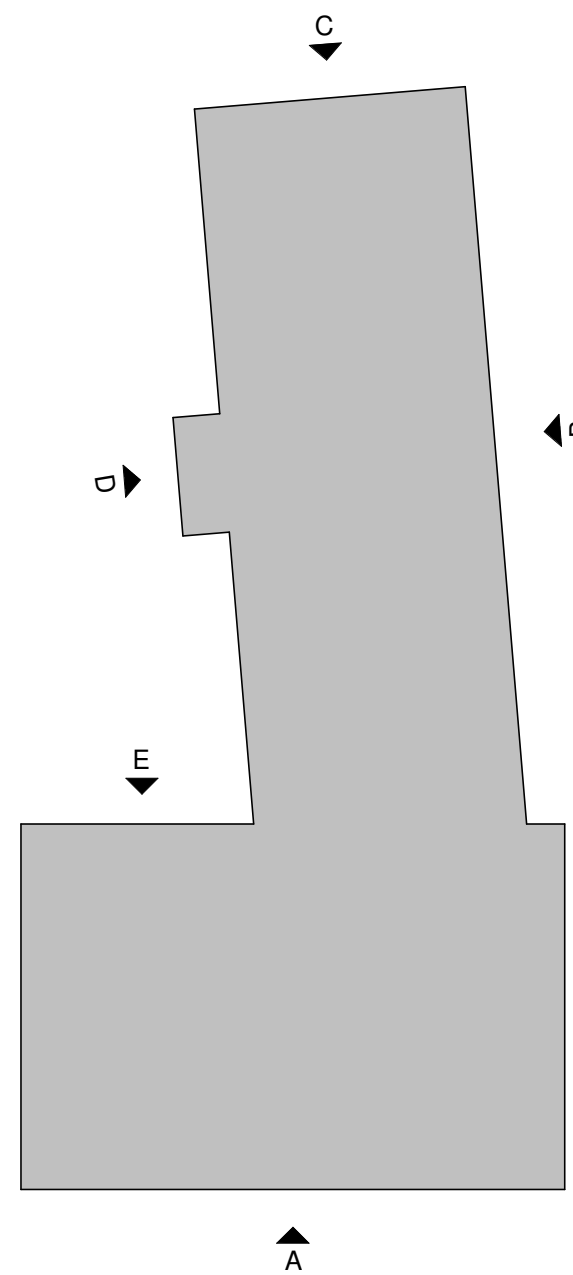


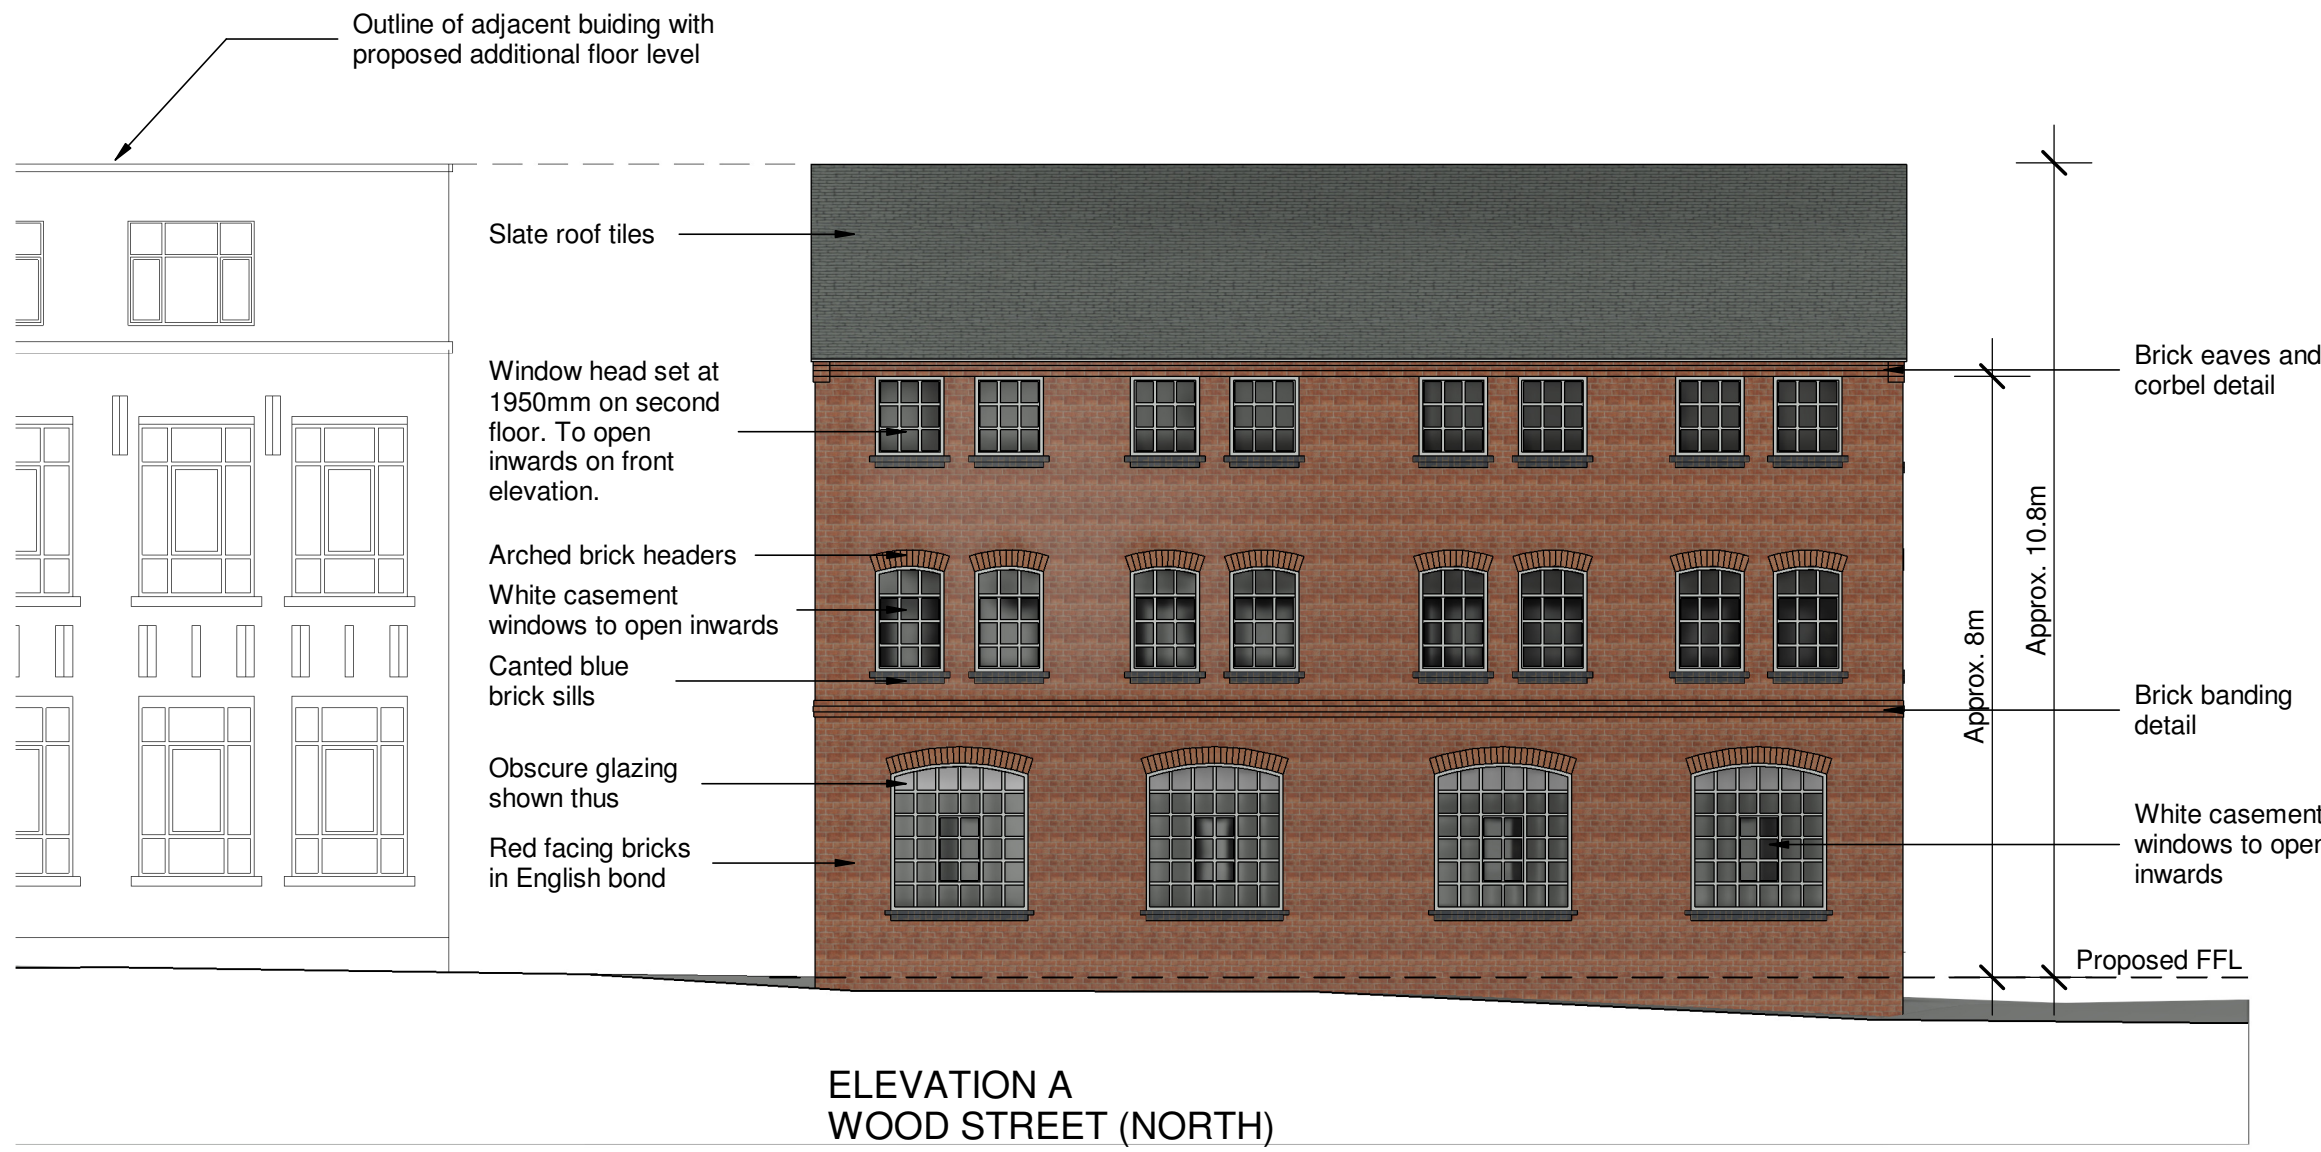

**hayward**  
ARCHITECTS LTD

19 Station Road  
Hinckley  
Leicestershire  
LE10 1AW

Tel: 01455 635 665  
Fax: 01455 618 971  
www.hayward-architects.co.uk

|               |                                             |       |  |
|---------------|---------------------------------------------|-------|--|
| Client        | <b>Stronghold Homes</b>                     |       |  |
| Project Title | Proposed housing<br>Wood Street<br>Hinckley |       |  |
| Drawing Title | As proposed - elevations                    |       |  |
| Scale         | Date                                        | Sheet |  |
| 1:100         | Nov 2024                                    | A1    |  |
| Author        | Checked by                                  |       |  |
| ZLM           | -                                           |       |  |
| Job No.       | Drawing No.                                 |       |  |
| 24/110        | 03b                                         |       |  |
| Status        | PLANNING                                    |       |  |

THE COPYRIGHT OF THIS DRAWING IS VESTED IN HAYWARD ARCHITECTS LTD.  
REPRODUCTION IN ANY FORM, EITHER IN WHOLE OR IN PART IS FORBIDDEN WITHOUT  
THE PRIOR WRITTEN PERMISSION OF THE COPYRIGHT HOLDER. DO NOT SCALE FROM  
DRAWING AND ONLY FIGURED DIMENSIONS ARE TO BE USED