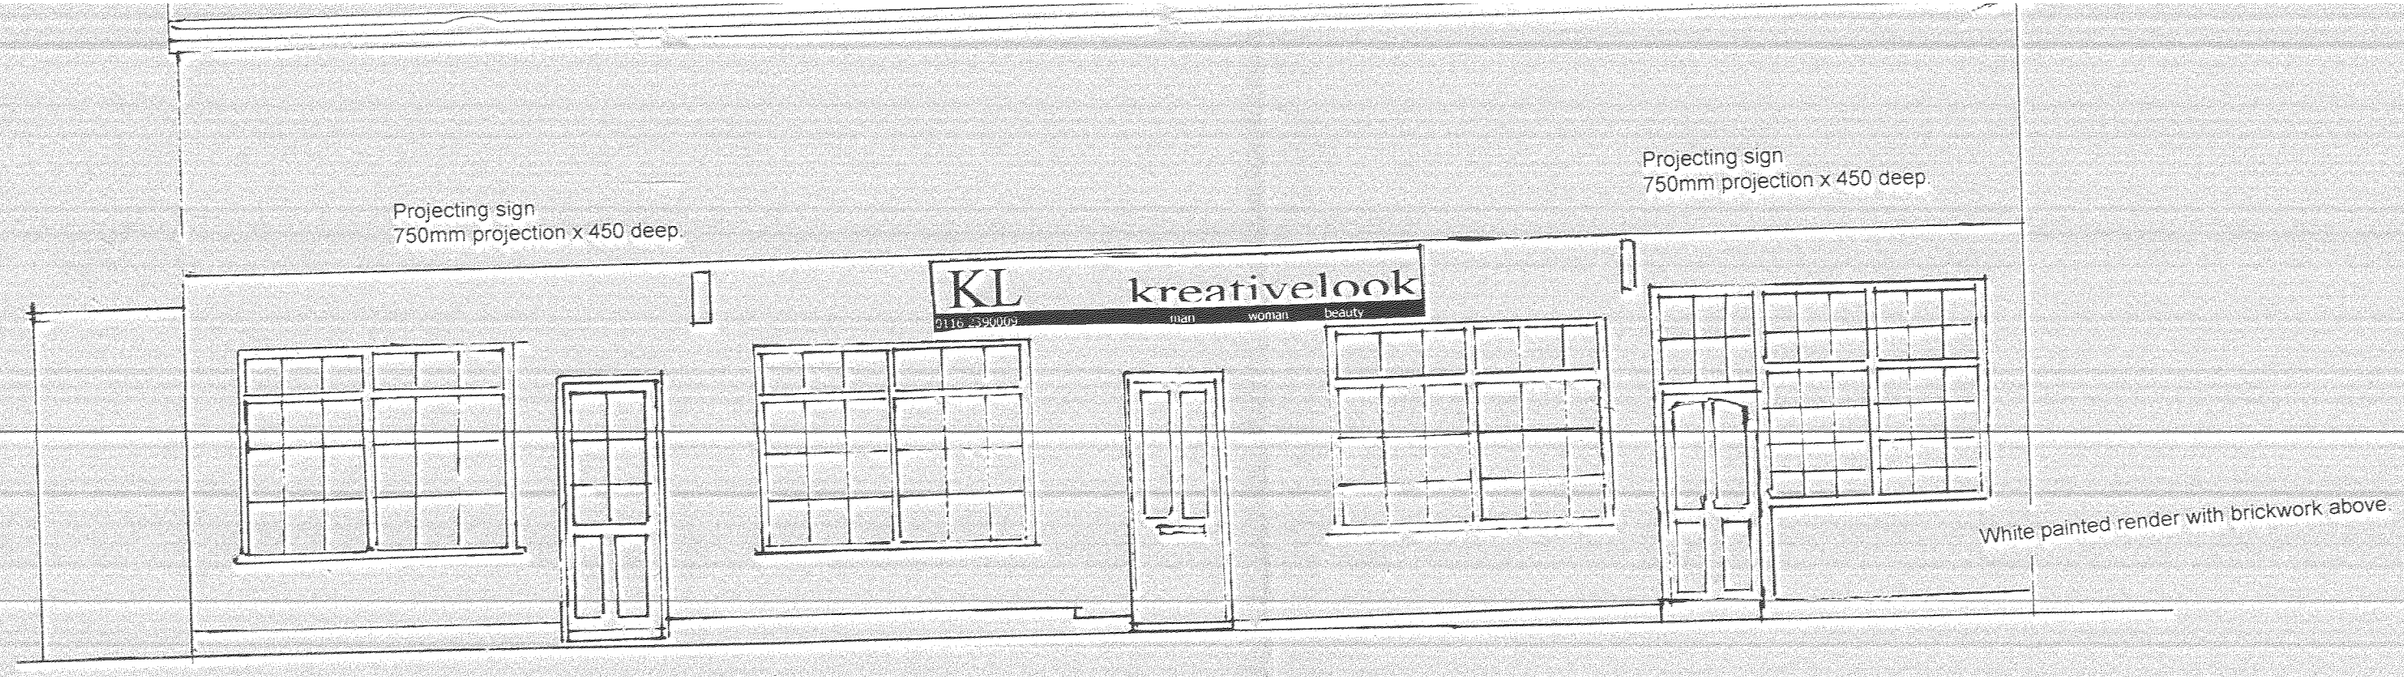

Existing elevation

Scale 1:50



Produced 27 Apr 2011 from the Ordnance Survey National Geographic Database and incorporating surveyed revision available at this date. Reproduction in whole or part is prohibited without the prior permission of Ordnance Survey. © Crown Copyright 2011.

Ordnance Survey and the OS Symbol are registered trademarks of Ordnance Survey, the national mapping agency of Great Britain.

The representation of a road, track or path is no evidence of a right of way. The representation of features as lines is no evidence of a property boundary.

Metres
0 10 20 30 40 50
1:1250

Supplied by: **Stanfords**
Reference: OI263604
Centre coordinates: 451156 305819

32-34
MAIN STREET
LEICESTER
LE6 0LL



Proposed elevation

Scale 1:50

Lettering specification
Arial Bold font , letters 300mm high
50mm Built up stainless steel
Powder coated RAL 7024
Total run ~~14.00m~~ 7.50m

Telephone lettering
Arial Bold font , letters 110mm high
50mm Built up stainless steel
Powder coated RAL 7024
Total run 2.00m

WHITES HAIR & BEAU
32-34 Main Street
Ratby
Leicestershire
LE6 0LL

Ref Sc/4B