


DCAMDPLN

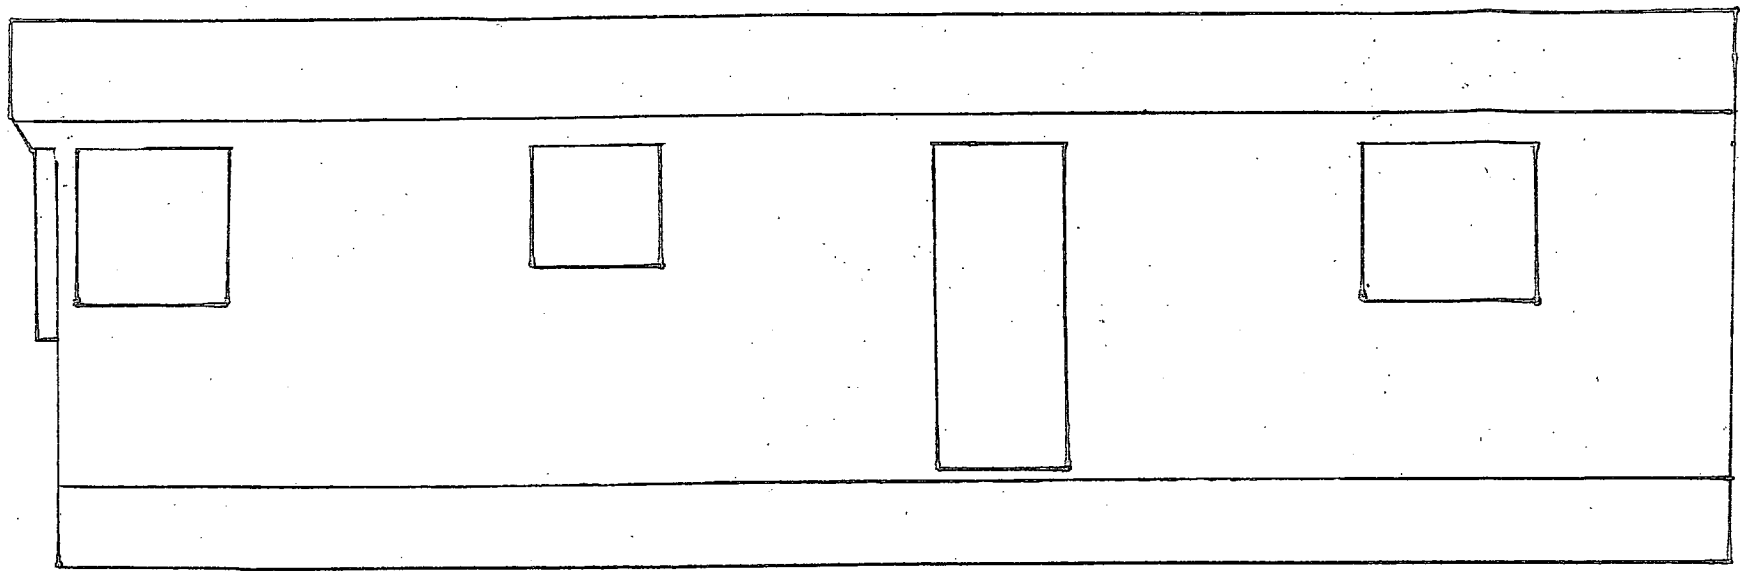


FRONT (NORTH) ELEVATION

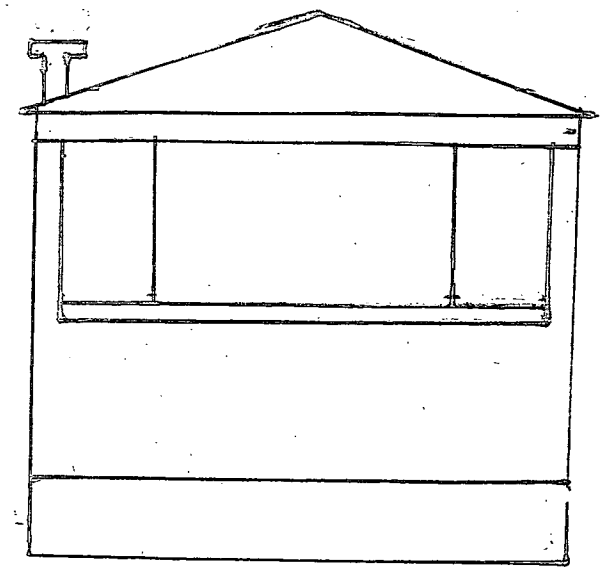

SIDE (EAST) ELEVATION

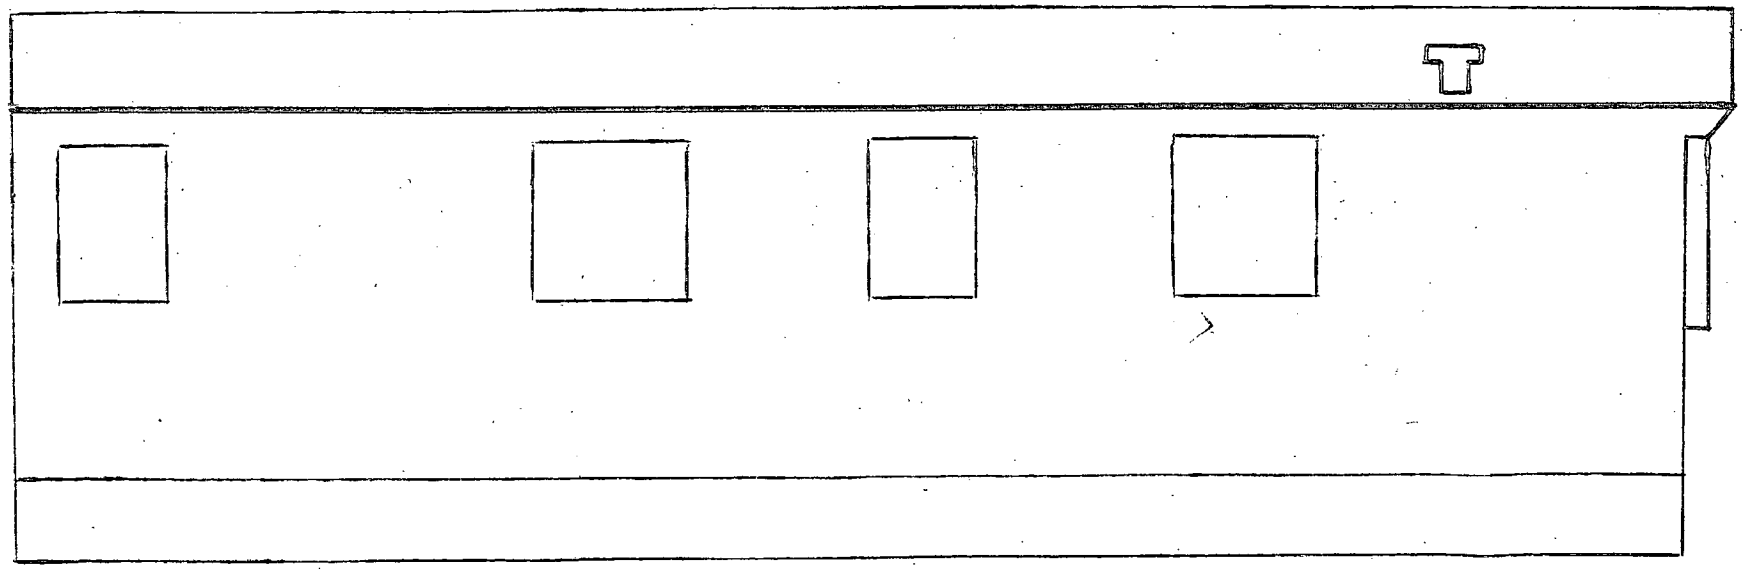

REAR (SOUTH) ELEVATION

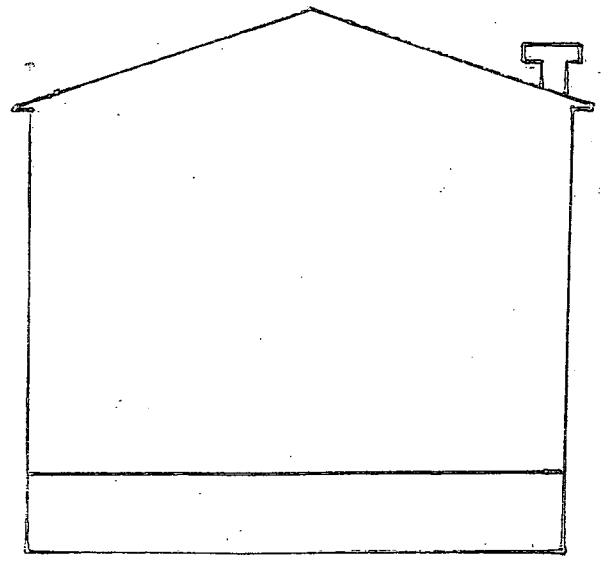

SIDE (WEST) ELEVATION



Dwg. No : 11054/2A
SCALE - 1:50@A3