DISCONS

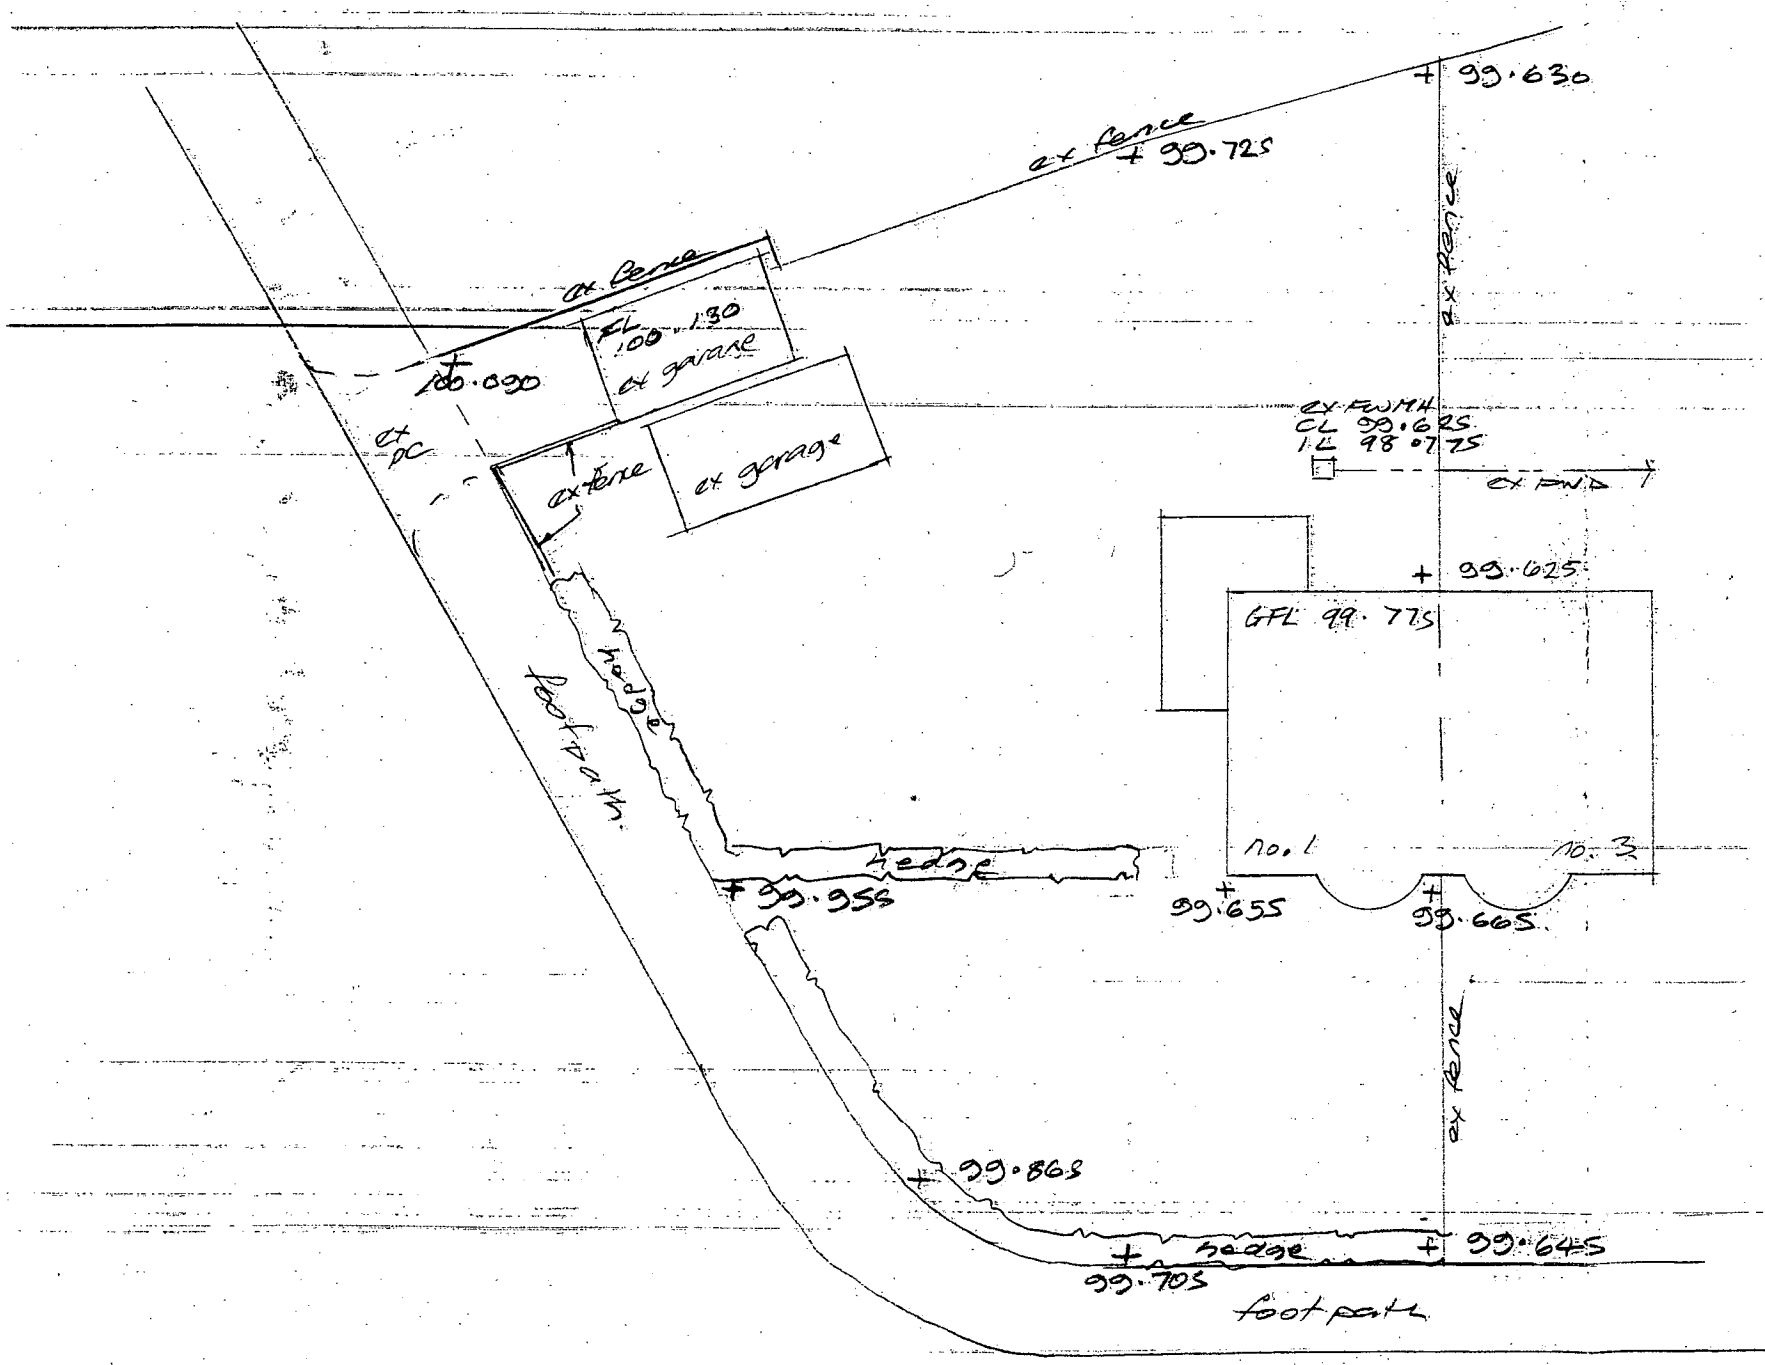

Existing Site Plan 1:200

Roof: conc plain tiles, 25x38 SW battens & reinf roofing felt on 100x38 C16 rafters @ 400 cls 145x47 C16 ceiling ties @ 400 cls, 175x38 ridge & hip beams, 100x75 timber wall plate strapped to wall

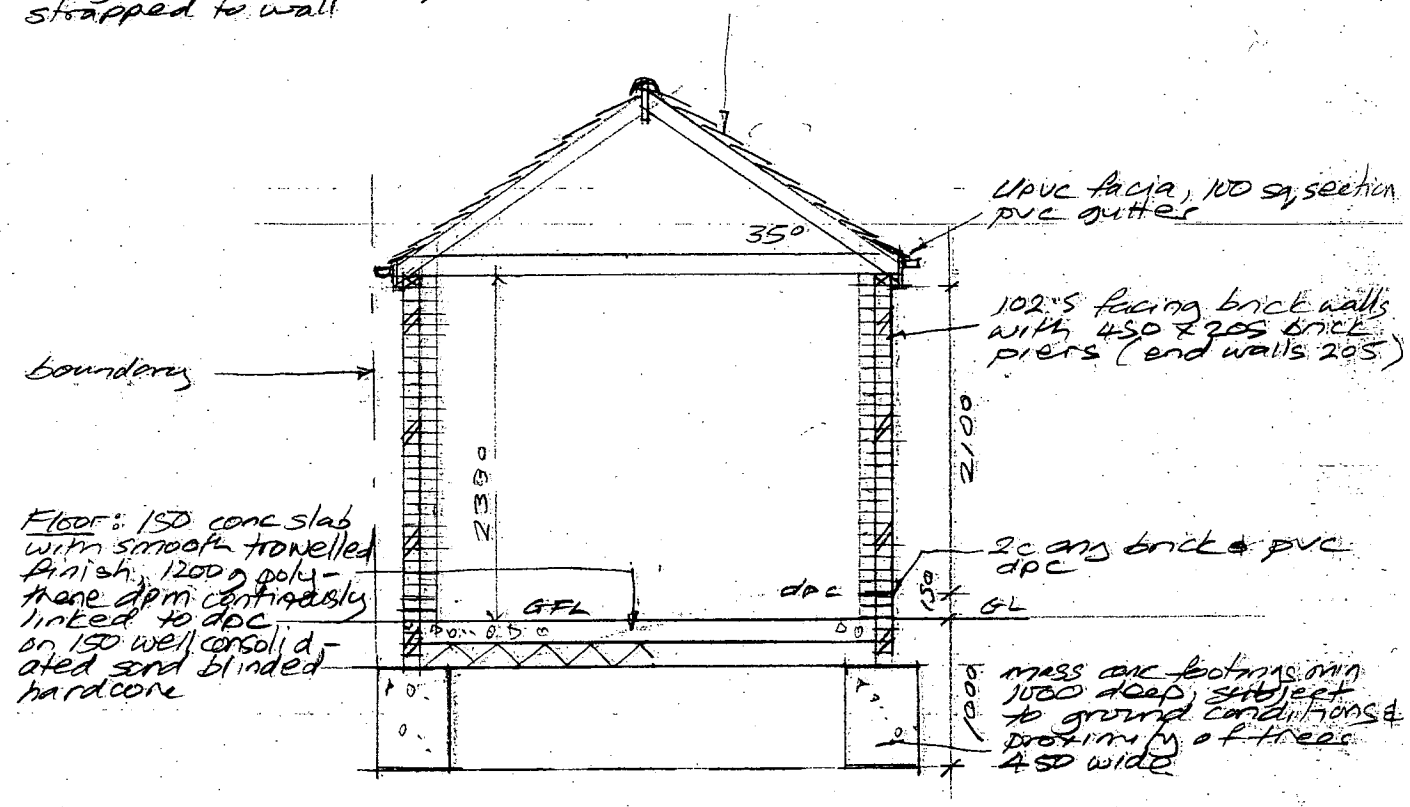

Floor: 150 conc slab with smooth trowelled finish, 1200g poly-thene dpm continuously linked to dpc on 150 well consolidated sand blinded hardcore

Section Thro' Garage. 1:50

Martin S Dennis Architectural Technician 10 Wesley Close Sapcote LE9 4HY 01455 272273	Proposed New Dwelling Adjacent No. 1 Cowper Road, Burbage
scale 1:50 & 1:200 dwg no date 6.7.12 M1284/4	For Mr L Nunn