APP NO:- 08/00319/FUL

DRG THREE:- CAR PARK TWO LAYOUT

DEVELOPMENT SERVICES
16 JUL 2009
RECEIVED

DEVELOPMENT SERVICES
01 JUL 2009
RECEIVED

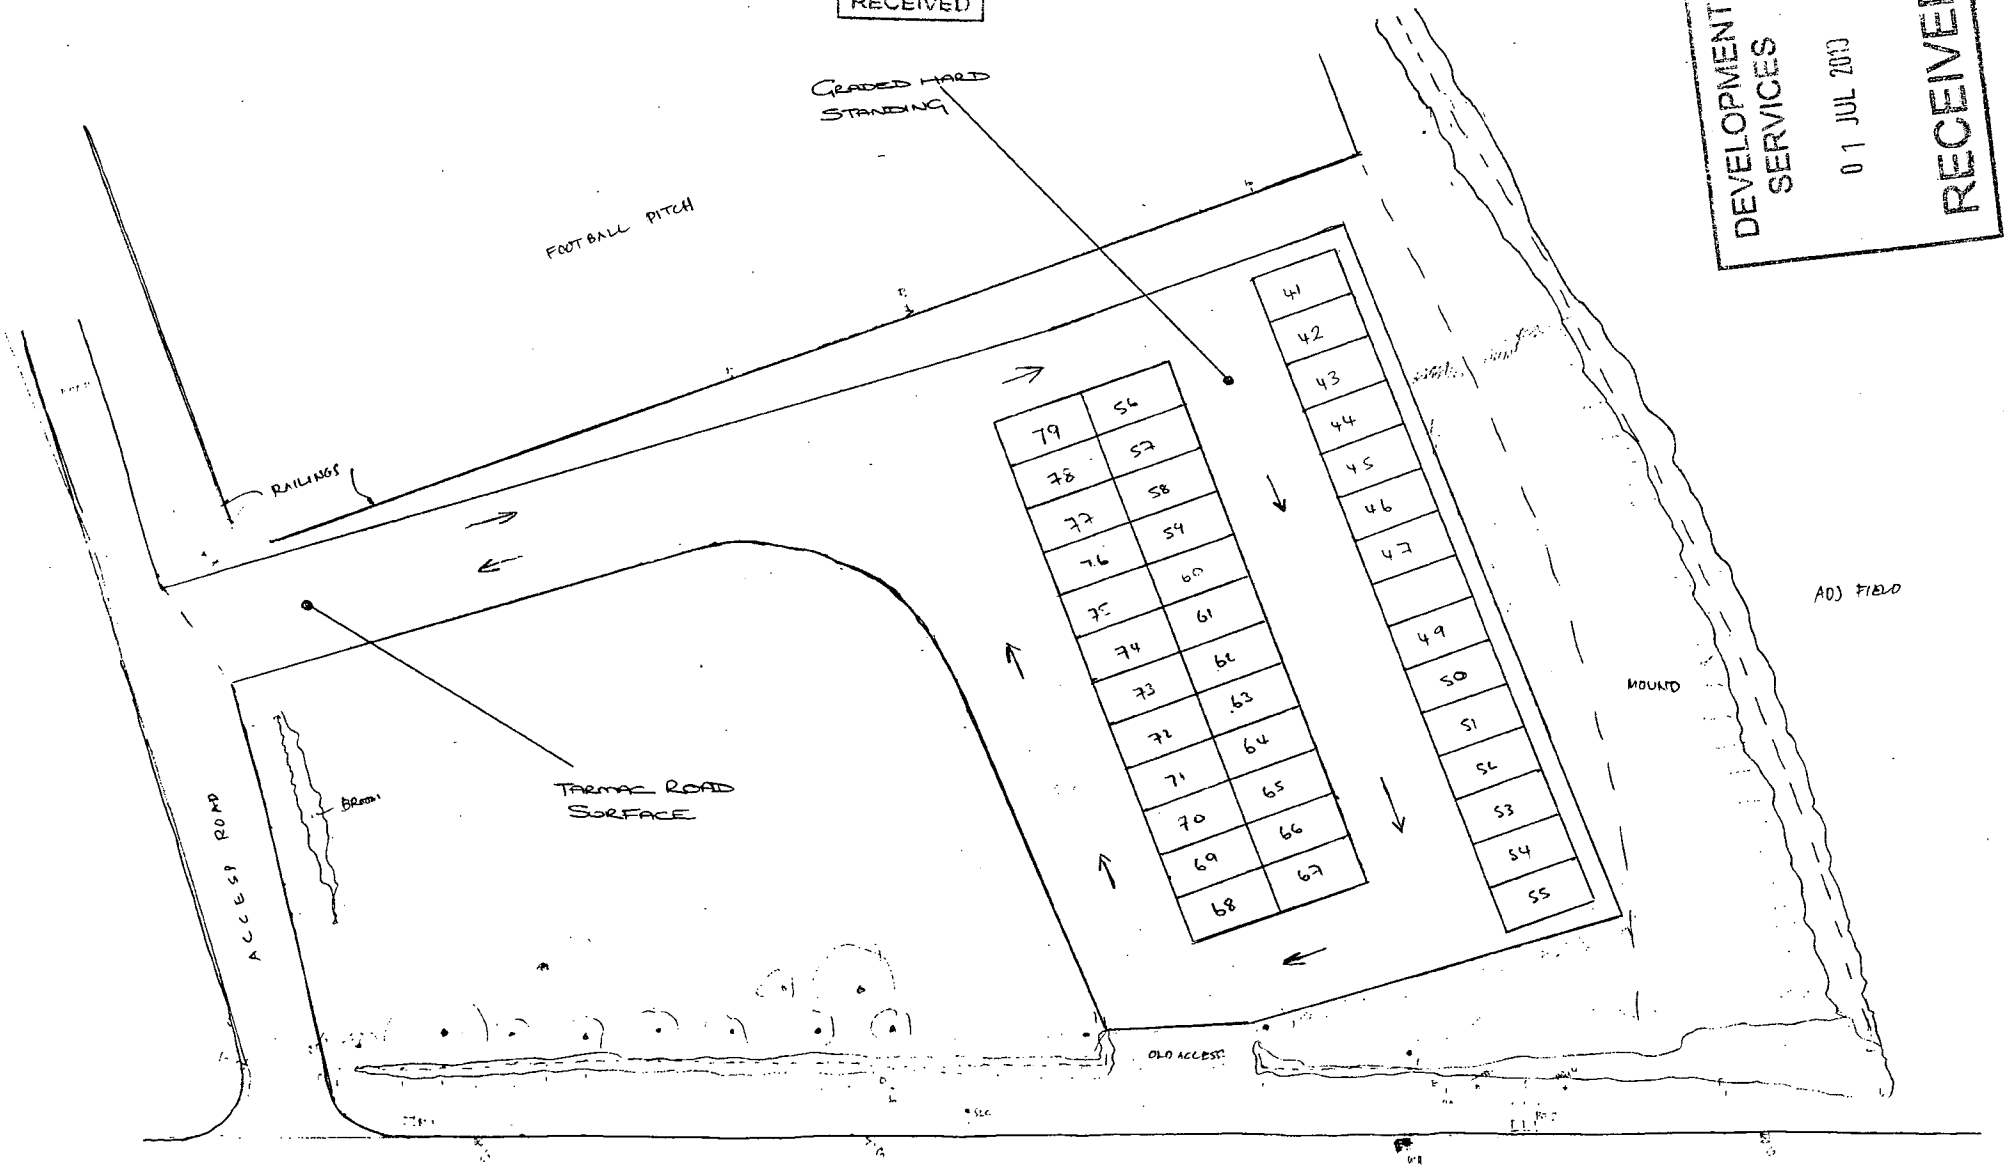

SPORT IN DESFORD
PECKLETON LANE
DESFORD
LEICS LE9 9JU

SCALE 1/200