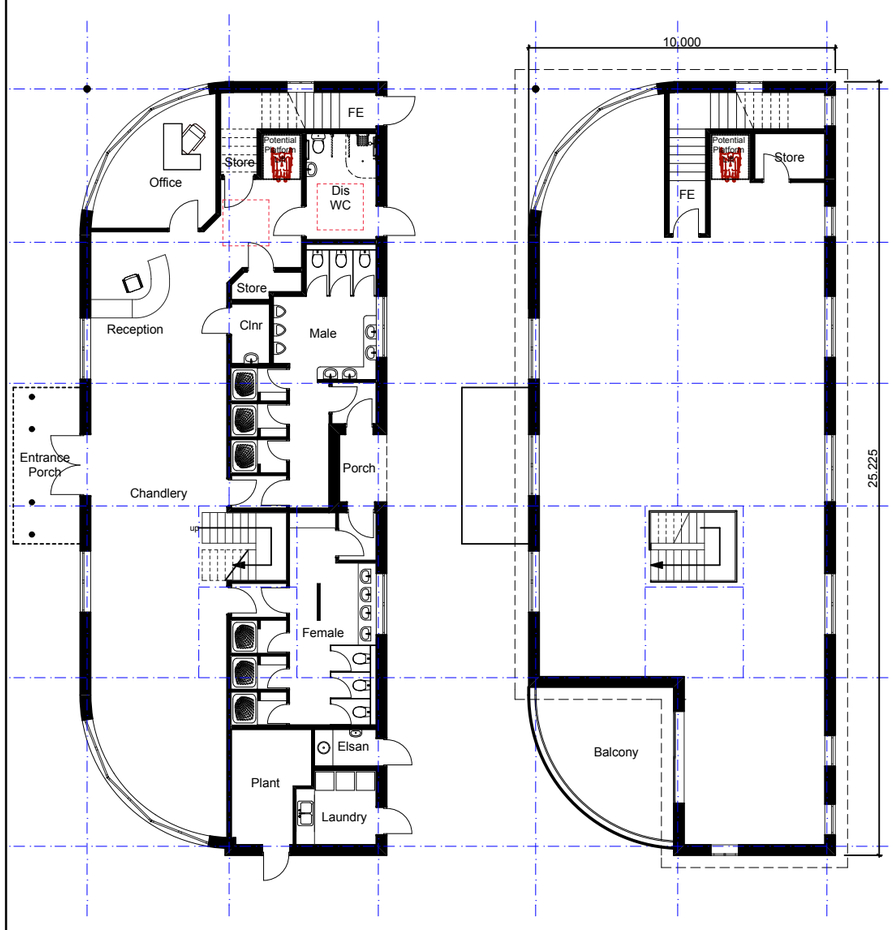

Ground Floor Plan

First Floor Plan

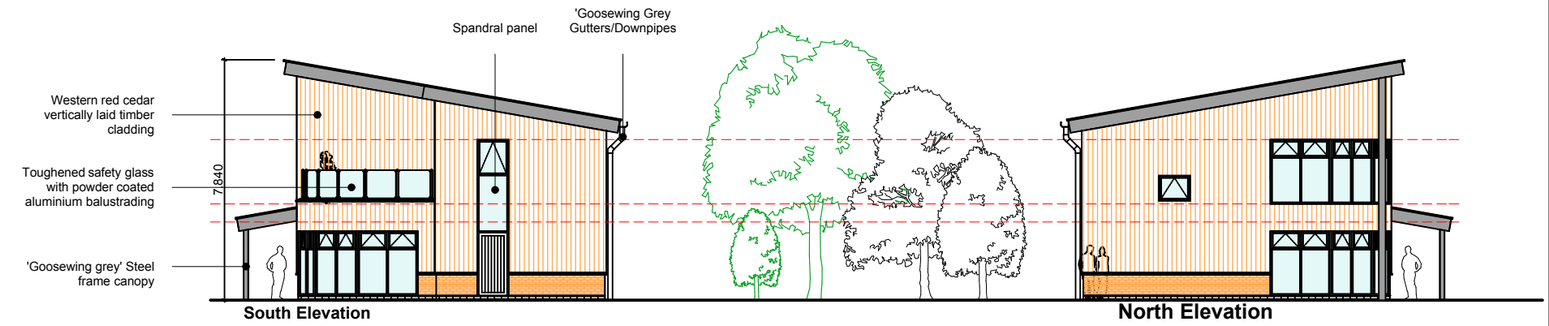

South Elevation

North Elevation

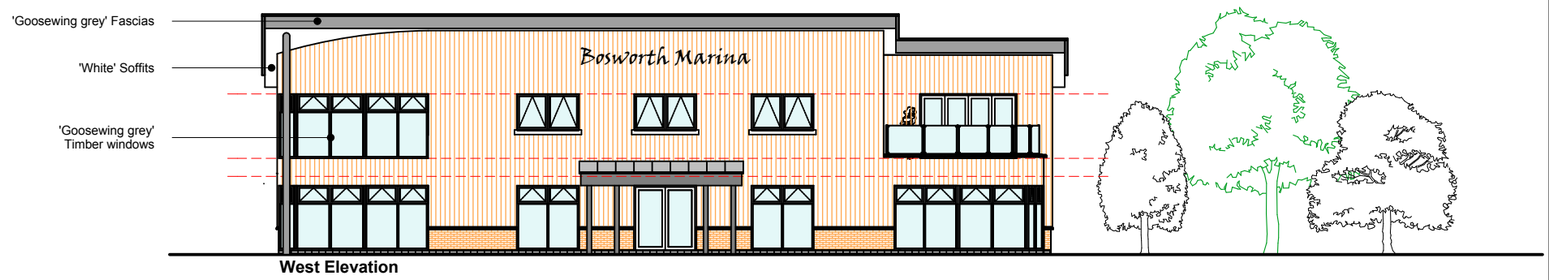

West Elevation

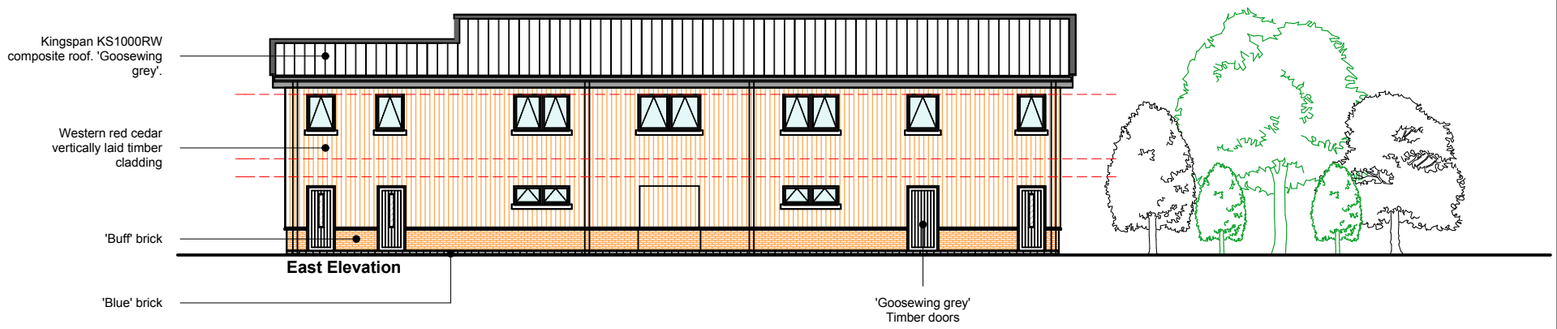

East Elevation

Facilities Building

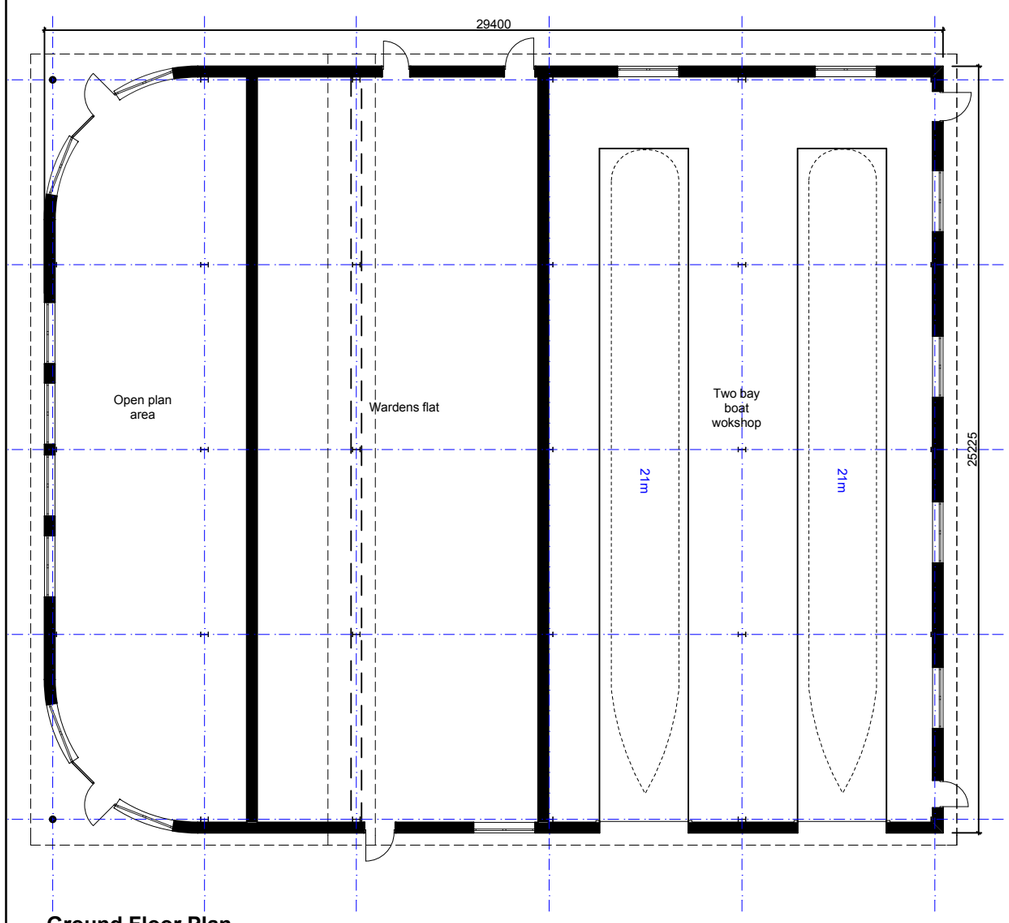

Ground Floor Plan

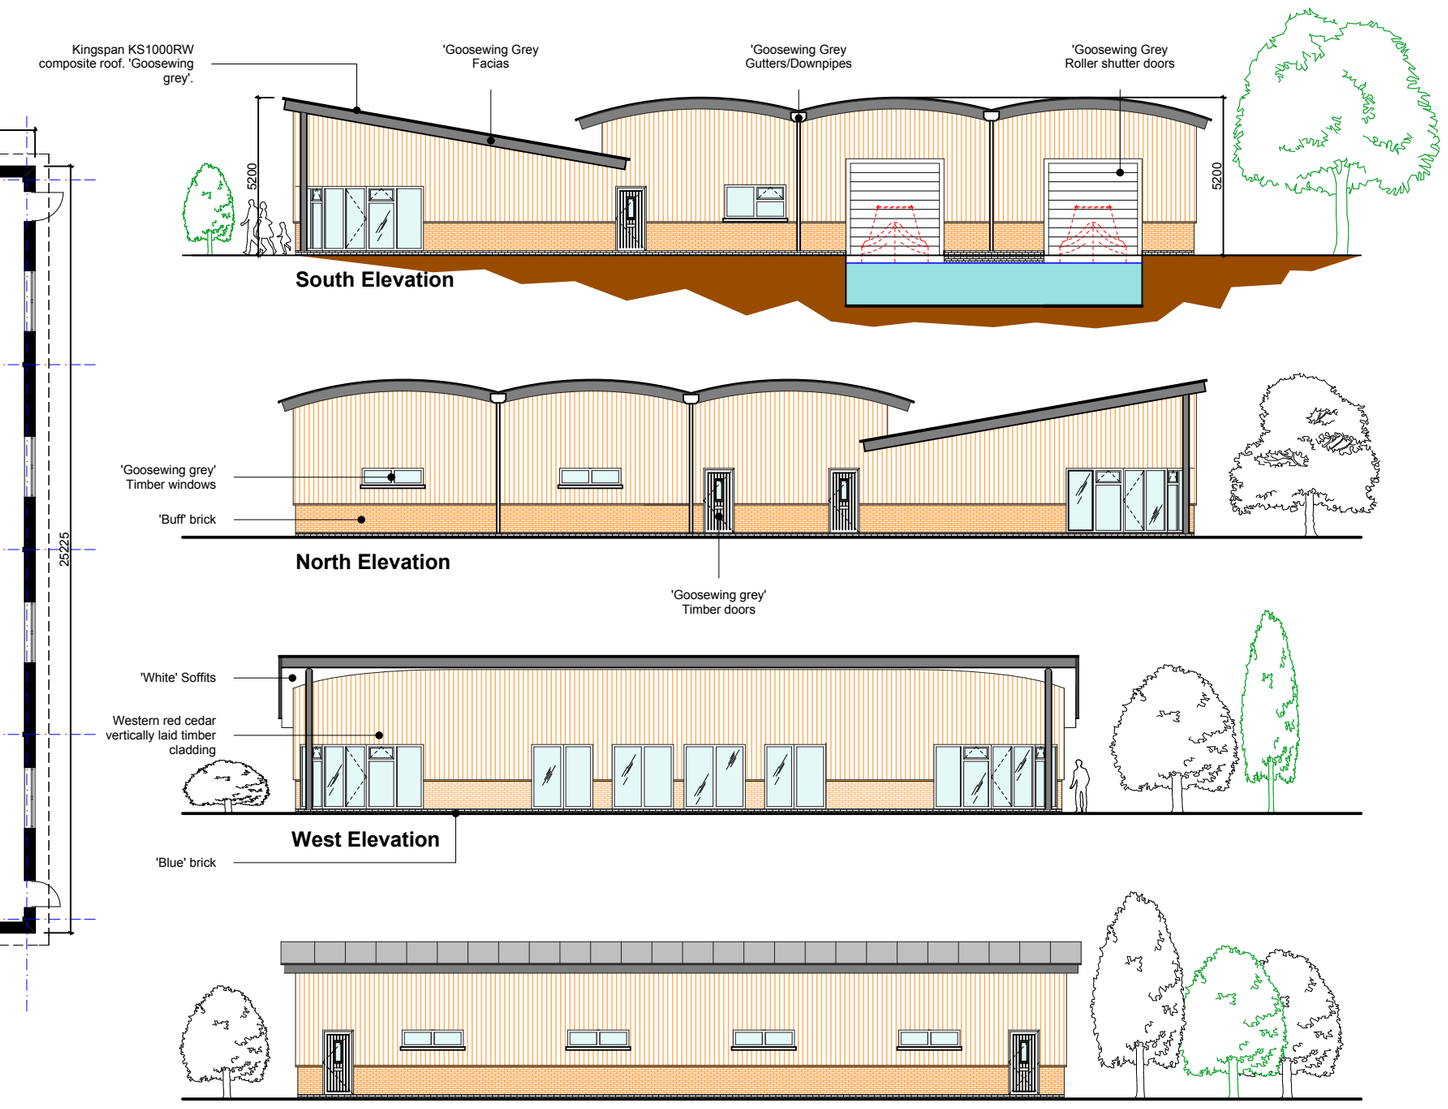

South Elevation

North Elevation

West Elevation

East Elevation

Workshop Building

N

0 1 2 3 4 5 6 7 8 9 10

Rev	Description	Edited	Date
F	Minor Amendments Made to Elevations to Mirror B.Regs Drawings	AG	02.04.13
E	Minor Door and window amendments	AG	17.03.13
D	Dimensions added to buildings at Planners Request	AG	01.03.13
C	Facilities Building - Entrance canopy added to Ground Floor Plan & South Elevation - Steel Grid added.	AG	01.03.13
B	Facilities Building - Internal area replanned - External Elevations amended Workshop Building - External Elevations amended	AG	28.02.13
A	Internal layout to both facilities building & workshop revised. Elevations updated accordingly.	DJJ	23.01.13

GJP MARINA DEVELOPMENTS LTD

Great Haywood Marina, Mill lane, Great Haywood.
Staffordshire, ST18 ORQ

Tel: 01889 883 714
Fax: 01889 883 715
Email: info@gjpmarinas.co.uk
Web: www.gjpmarinas.co.uk

GJP marina developments ltd

CLIENT	H. Trivett
PROJECT	Market Bosworth Marina Congerstone Lane, Market Bosworth .
DRAWING	Proposed Facilities & Workshop Building Floor Plans & Elevations

SCALE	DRAWN	DATE	DRG. NO.	REV
1:200@A2	DJJ	20/01/13	6094-012	F

All dimensions to be checked on site before work is commenced. Do not scale from this drawing. This drawing is copyright and must not be reproduced without consent.