

SECTION A-A

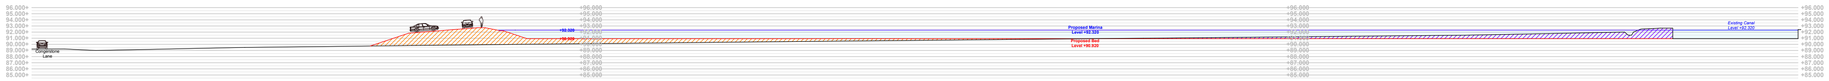

SECTION B-B

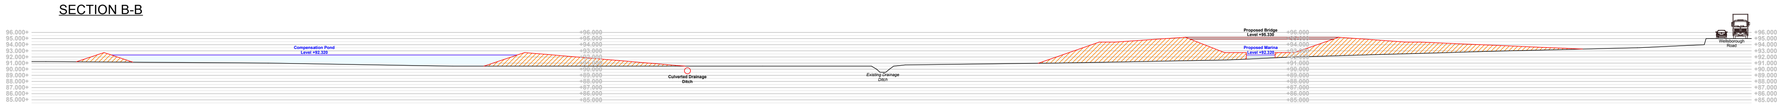

SECTION C-C

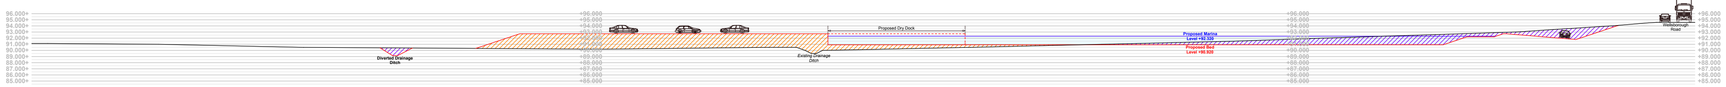

SECTION D-D

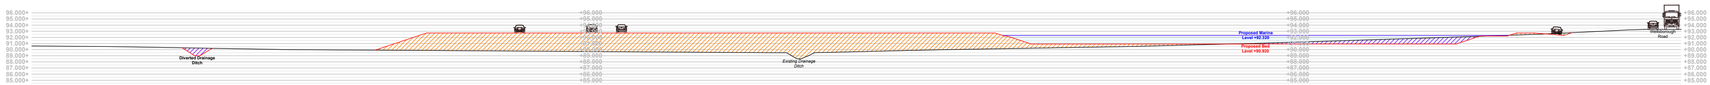

SECTION E-E

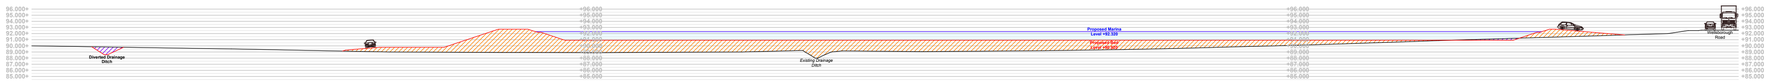

SECTION F-F

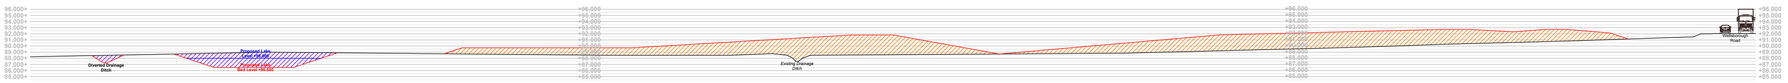

SECTION G-G

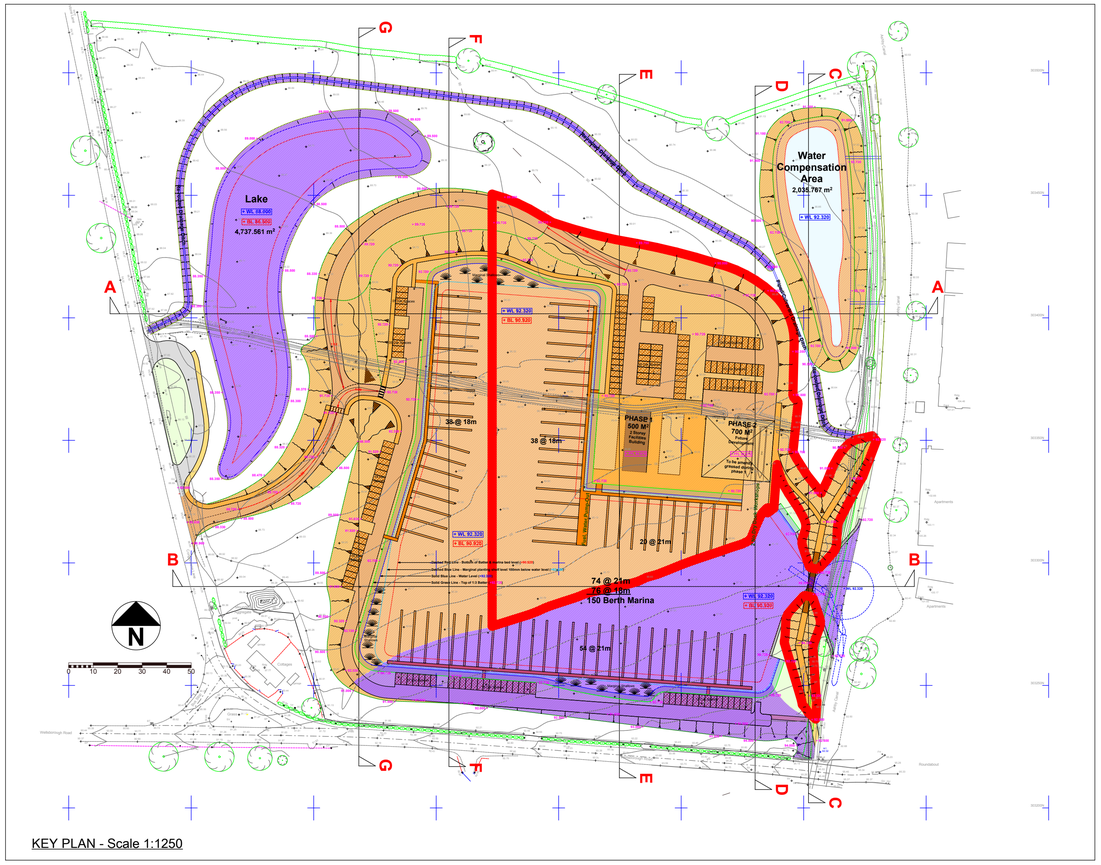

KEY PLAN - Scale 1:1250

Legend

- Proposed ground level
- Existing ground level
- Approximate areas of cut
- Approximate areas of fill
- Approximate area/extent of imported material
- + 92.720 Proposed ground levels
- + 90.05 Existing ground levels

Rev	Description	Edited	Date
C			
B			
A	Boundary/extent of imported material shown on key plan	DJJ	08.04.13

GJP MARINA DEVELOPMENTS LTD

Great Haywood Marina, Mill lane, Great Haywood, Staffordshire, ST18 ORQ

Tel: 01889 883 714
Fax: 01889 883 715
Email: info@gjpmarinas.co.uk
Web: www.gjpmarinas.co.uk

CLIENT	H. Trivett
PROJECT	Market Bosworth Marina Congerstone Lane, Market Bosworth.
DRAWING	Sections Showing Typical Levels/Areas Of Propsoed Cut & Fill

SCALE	DRAWN	DATE	DRG. NO.	REV
1:500@A1	DJJ	28/03/13	6094.013	A

All dimensions to be checked on site before work is commenced. Do not scale from this drawing. This drawing is copyright and must not be reproduced without consent.