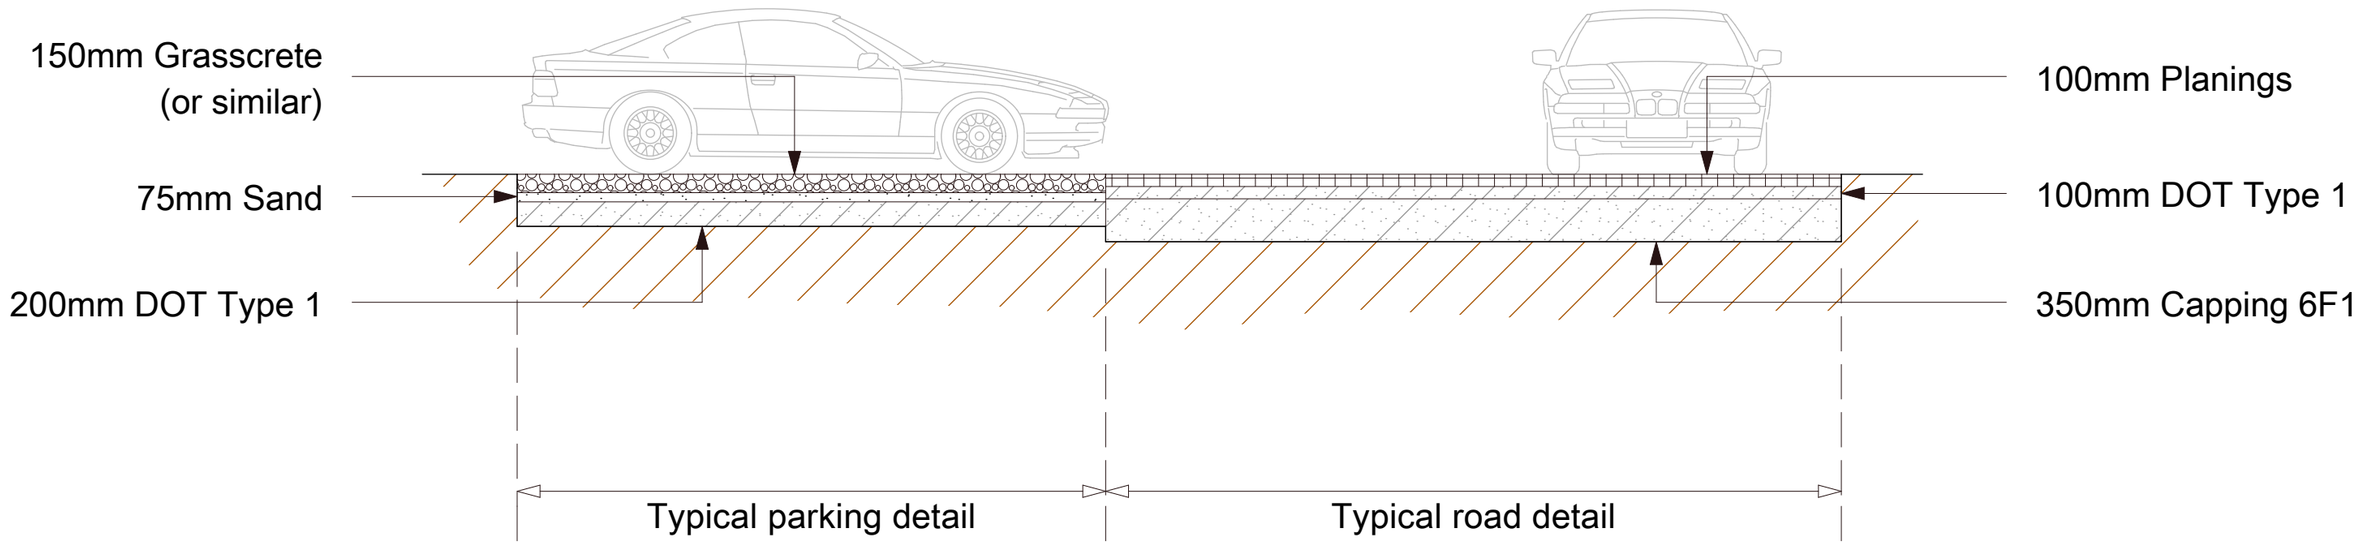

Notes/Comments:

Rev	Description	Edited	Date

GJP MARINA DEVELOPMENTS LTD

Great Haywood Marina, Mill lane, Great Haywood
Staffordshire, ST18 ORQ

Tel: 01889 883 714
Fax: 01889 883 715
Email: info@gjpmarinas.co.uk
Web: www.gjpmarinas.co.uk

GJP marina developments ltd

CLIENT:	H. Trivett
PROJECT:	Market Bosworth Marina
DRAWING:	Road & Parking Details

SCALE	DRAWN	DATE	DRG. NO.	REV
1:50@A3	DJJ	03/04/13	6094-014	

All dimensions to be checked on site before work is commenced. Do not scale from this drawing. This drawing is copyright and must not be reproduced without consent.