EXISTING PLAN
ACCESS ROUTE OFF
BIJOU STABLES
BRASCOTE LANE
CADEBY
NUNEATON
CV13 0BB

SCALE : NOT TO SCALE

DATE: 23-09-08

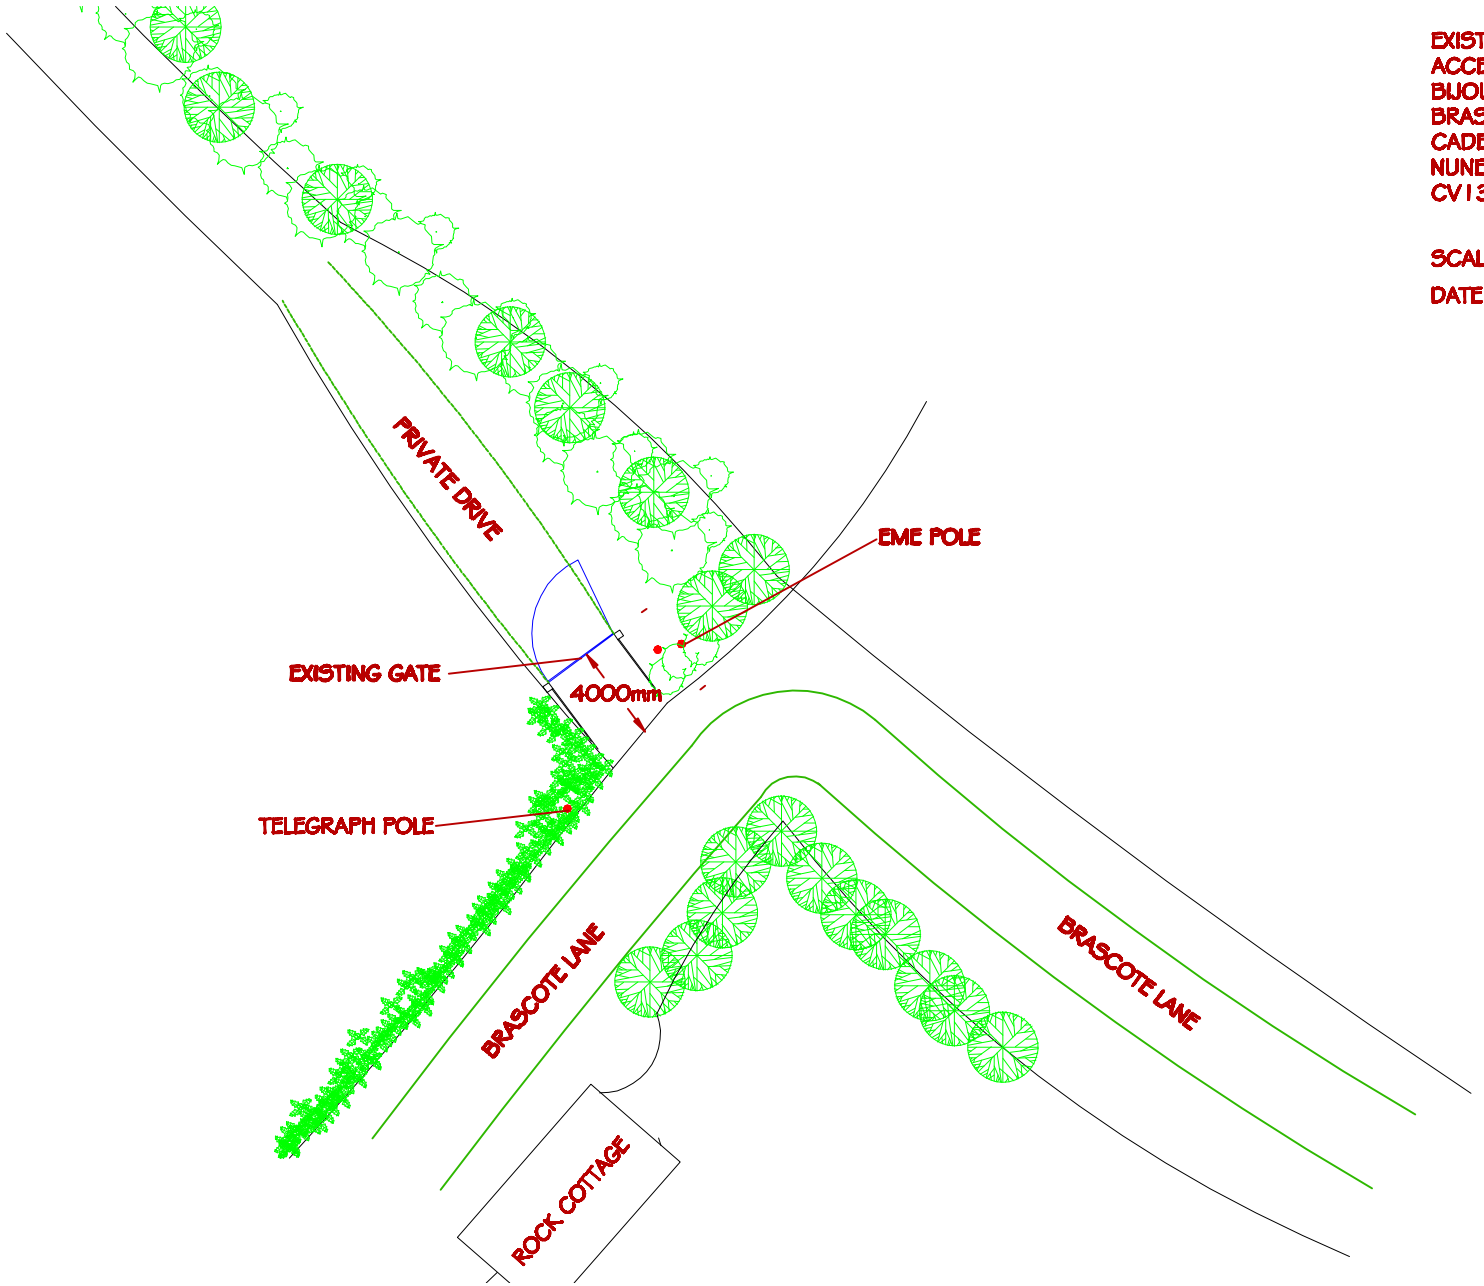

EXISTING PLAN - NOT TO SCALE