
11/00239/FUL
DCOSPLN ETEC

Doctor's Surgery, Heath Lane, Earl Shilton

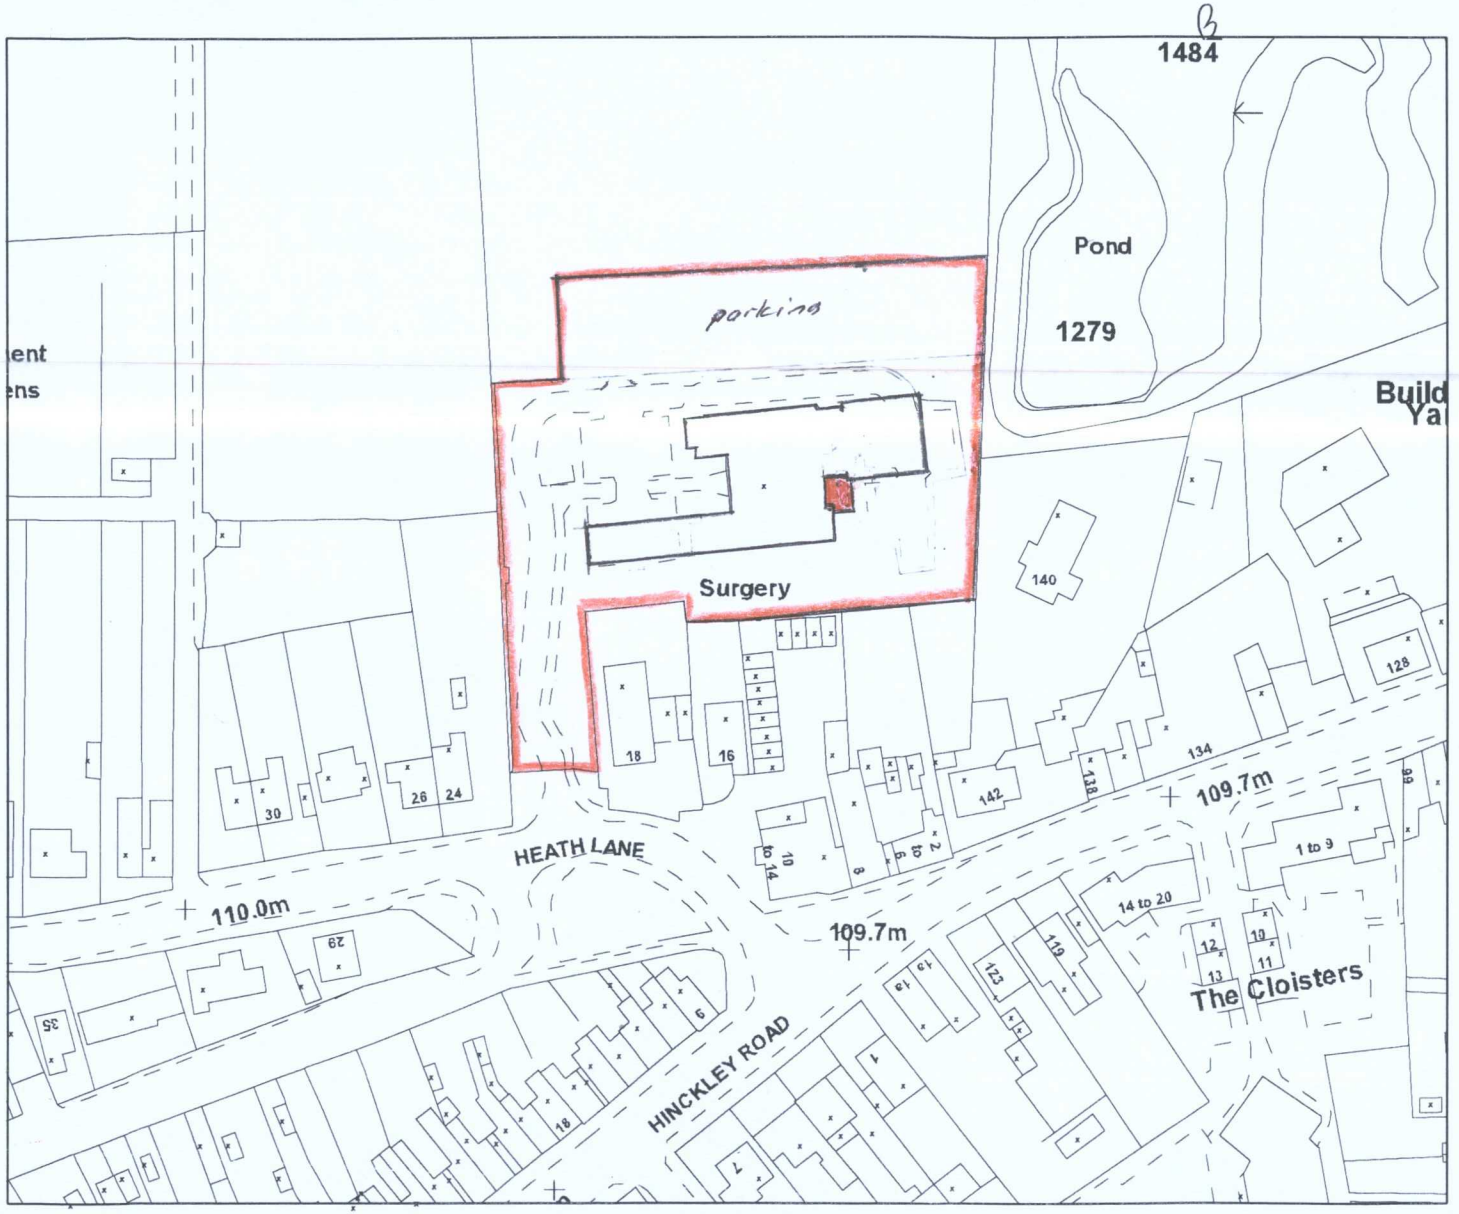

Reproduced from the Ordnance Survey map with the permission of the Controller of Her Majesty's Stationery Office © Crown Copyright 2000.
Unauthorised reproduction infringes Crown Copyright and may lead to prosecution or civil proceedings.

*Produced using ESRI (UK)'s MapExplorer 2.0 - **http://www.esriuk.com***

GIS by ESRI (UK)

Legend

This copy has been produced specifically for Map Return Scheme purposes. No further copies may be made.

Scale :	1:1250

Organisation	Hinckley & Bosworth Borough Council
Department	Planning
Comments	
Date	27 June 2003
SLA Number	LA078220

M 123 1/2