


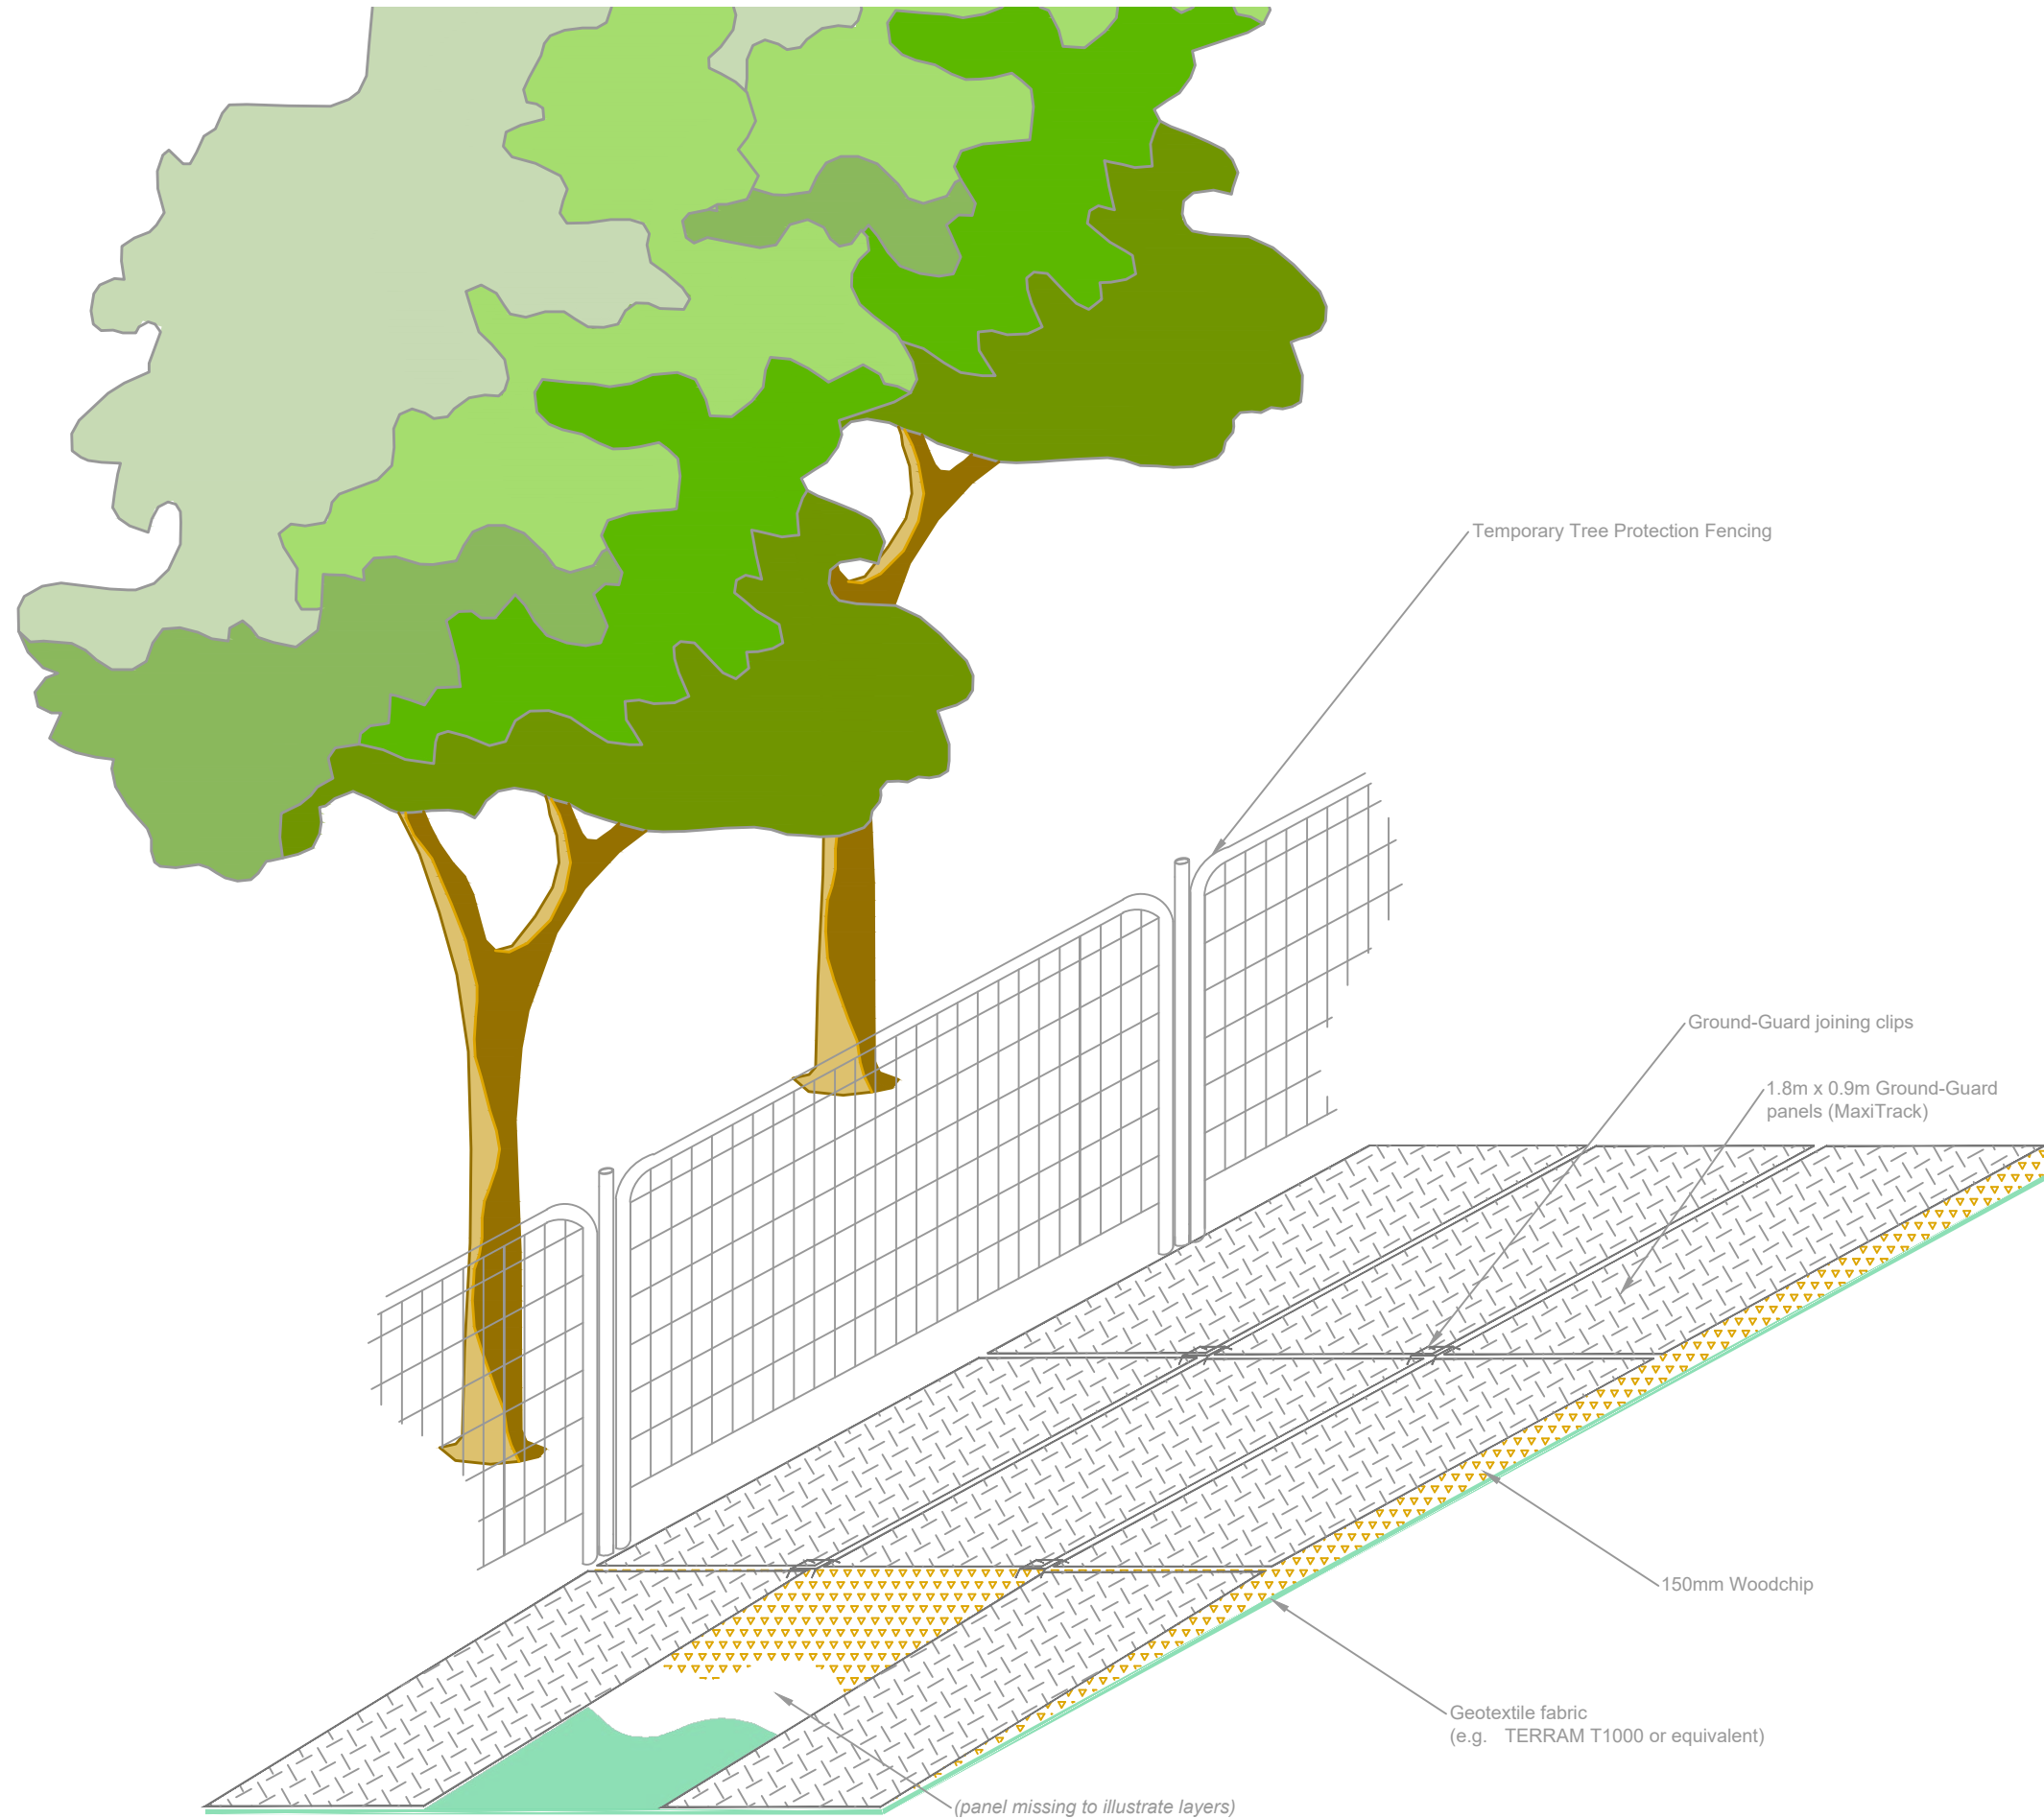

Rev	Description	Drawn	Approved	Date
-----	-------------	-------	----------	------



**THE
ENVIRONMENT
PARTNERSHIP**

401 Faraday Street, Birchwood Park, Warrington WA3 6GA
Tel 01925 844004 e-mail tep@tep.uk.com www.tep.uk.com

Project

Title
Ground Protection (Ground-Guards) Indicative Specification

Drawing Number
TEP.ARB.GRO.001

Drawn	Checked	Approved	Scale	Date
RMG	TDP	JGS	(not to scale) @ A3	16/09/2019