



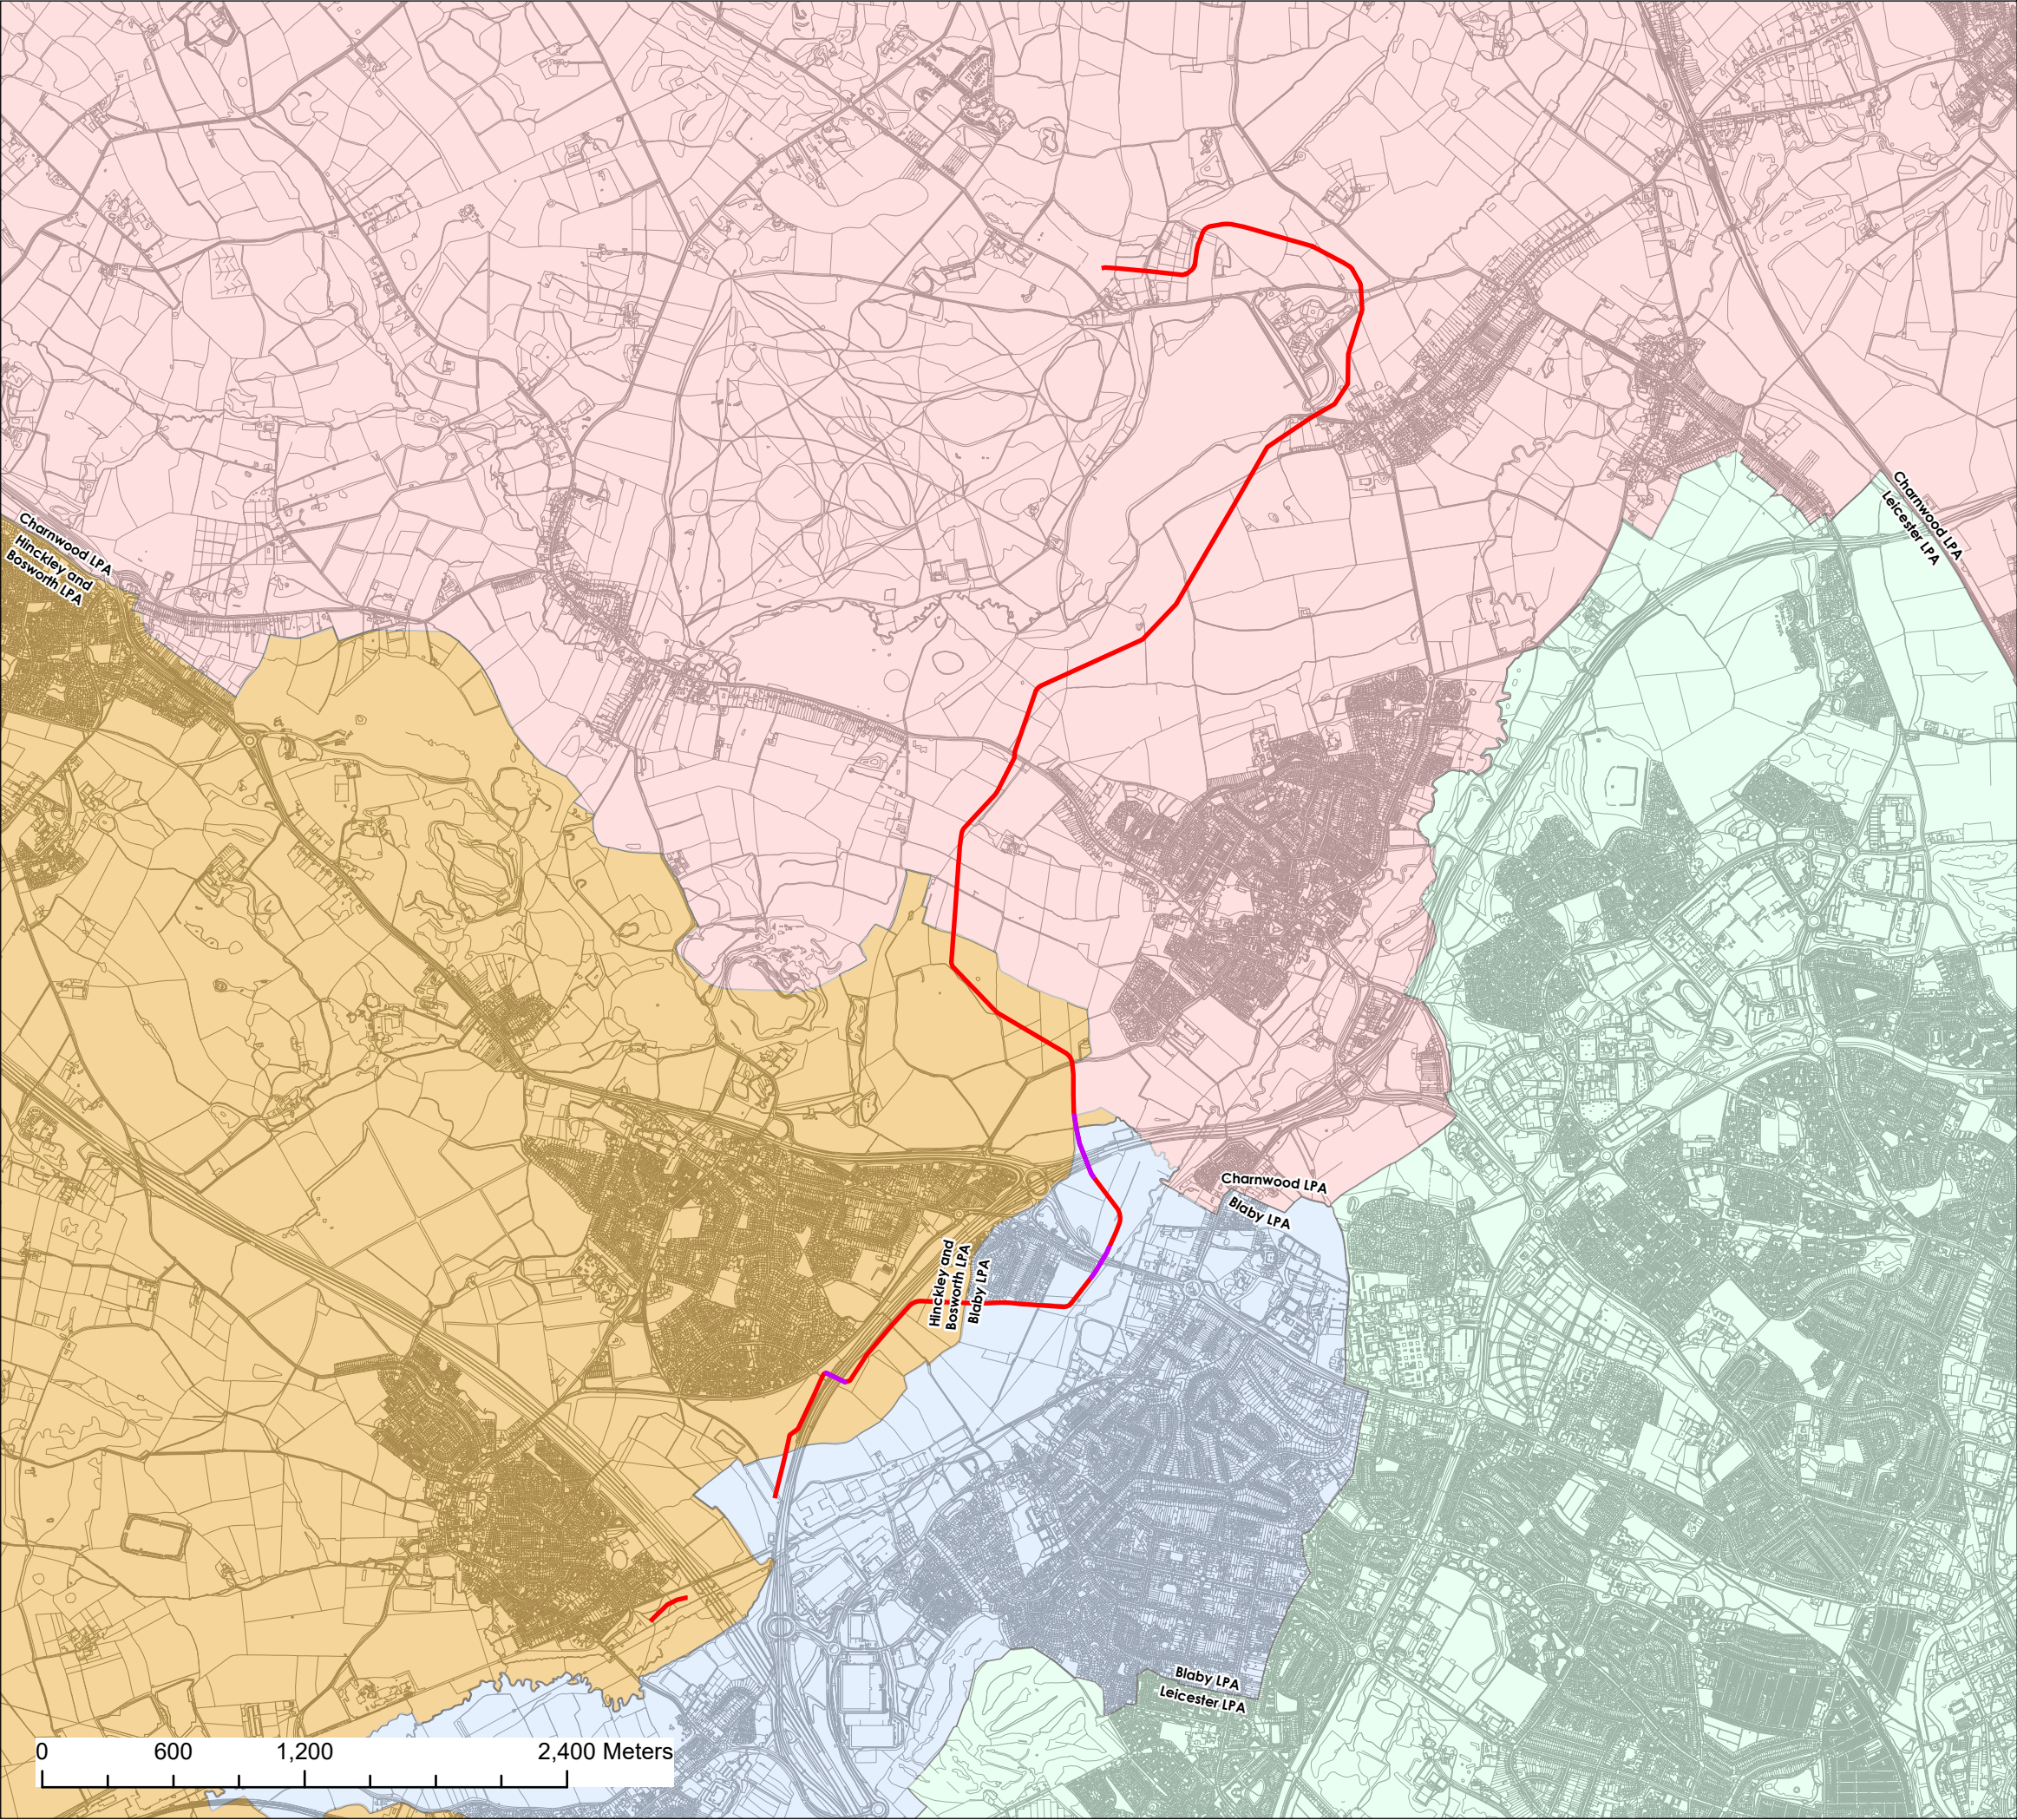

Notes

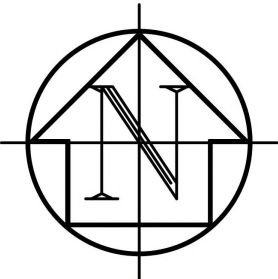

- Leicester LPA
- Blaby LPA
- Charnwood LPA
- Hinckley and Bosworth LPA

REV	FIRST ISSUE	JS	[--]	[--]	12.11.25
REV	AMENDMENTS	BY	CHKD	APR'D	DATE

CLIENT



THIS DRAWING IS PRODUCED ON BEHALF OF SEVERN TRENT WATER Ltd. WITH PERMISSION FROM ORDNACE SURVEY AND MUST NOT BE COPIED OR REPRODUCED WITHOUT THEIR WRITTEN PERMISSION. SEVERN TRENT WATER LIMITED WU298522

PROJECT

HALLGATES TO ELMS FARM

TITLE

HALLGATES TO ELMS FARM
ENVIRONMENTAL IMPACT ASSESSMENT

STATUS					
LEGAL					
DRAWN	[--]	CHECKED	[--]	APPROVED	[--]
DATE	12.11.25	GRID REF: (4fig.)			
SCALE				ORIGINAL DRAWING SIZE	
1:30,000				297 X 420 - A3	
DRAWING No STW-2025-08-JS-EIA_Hallgates to Elms Farm_Overview					REV. A