



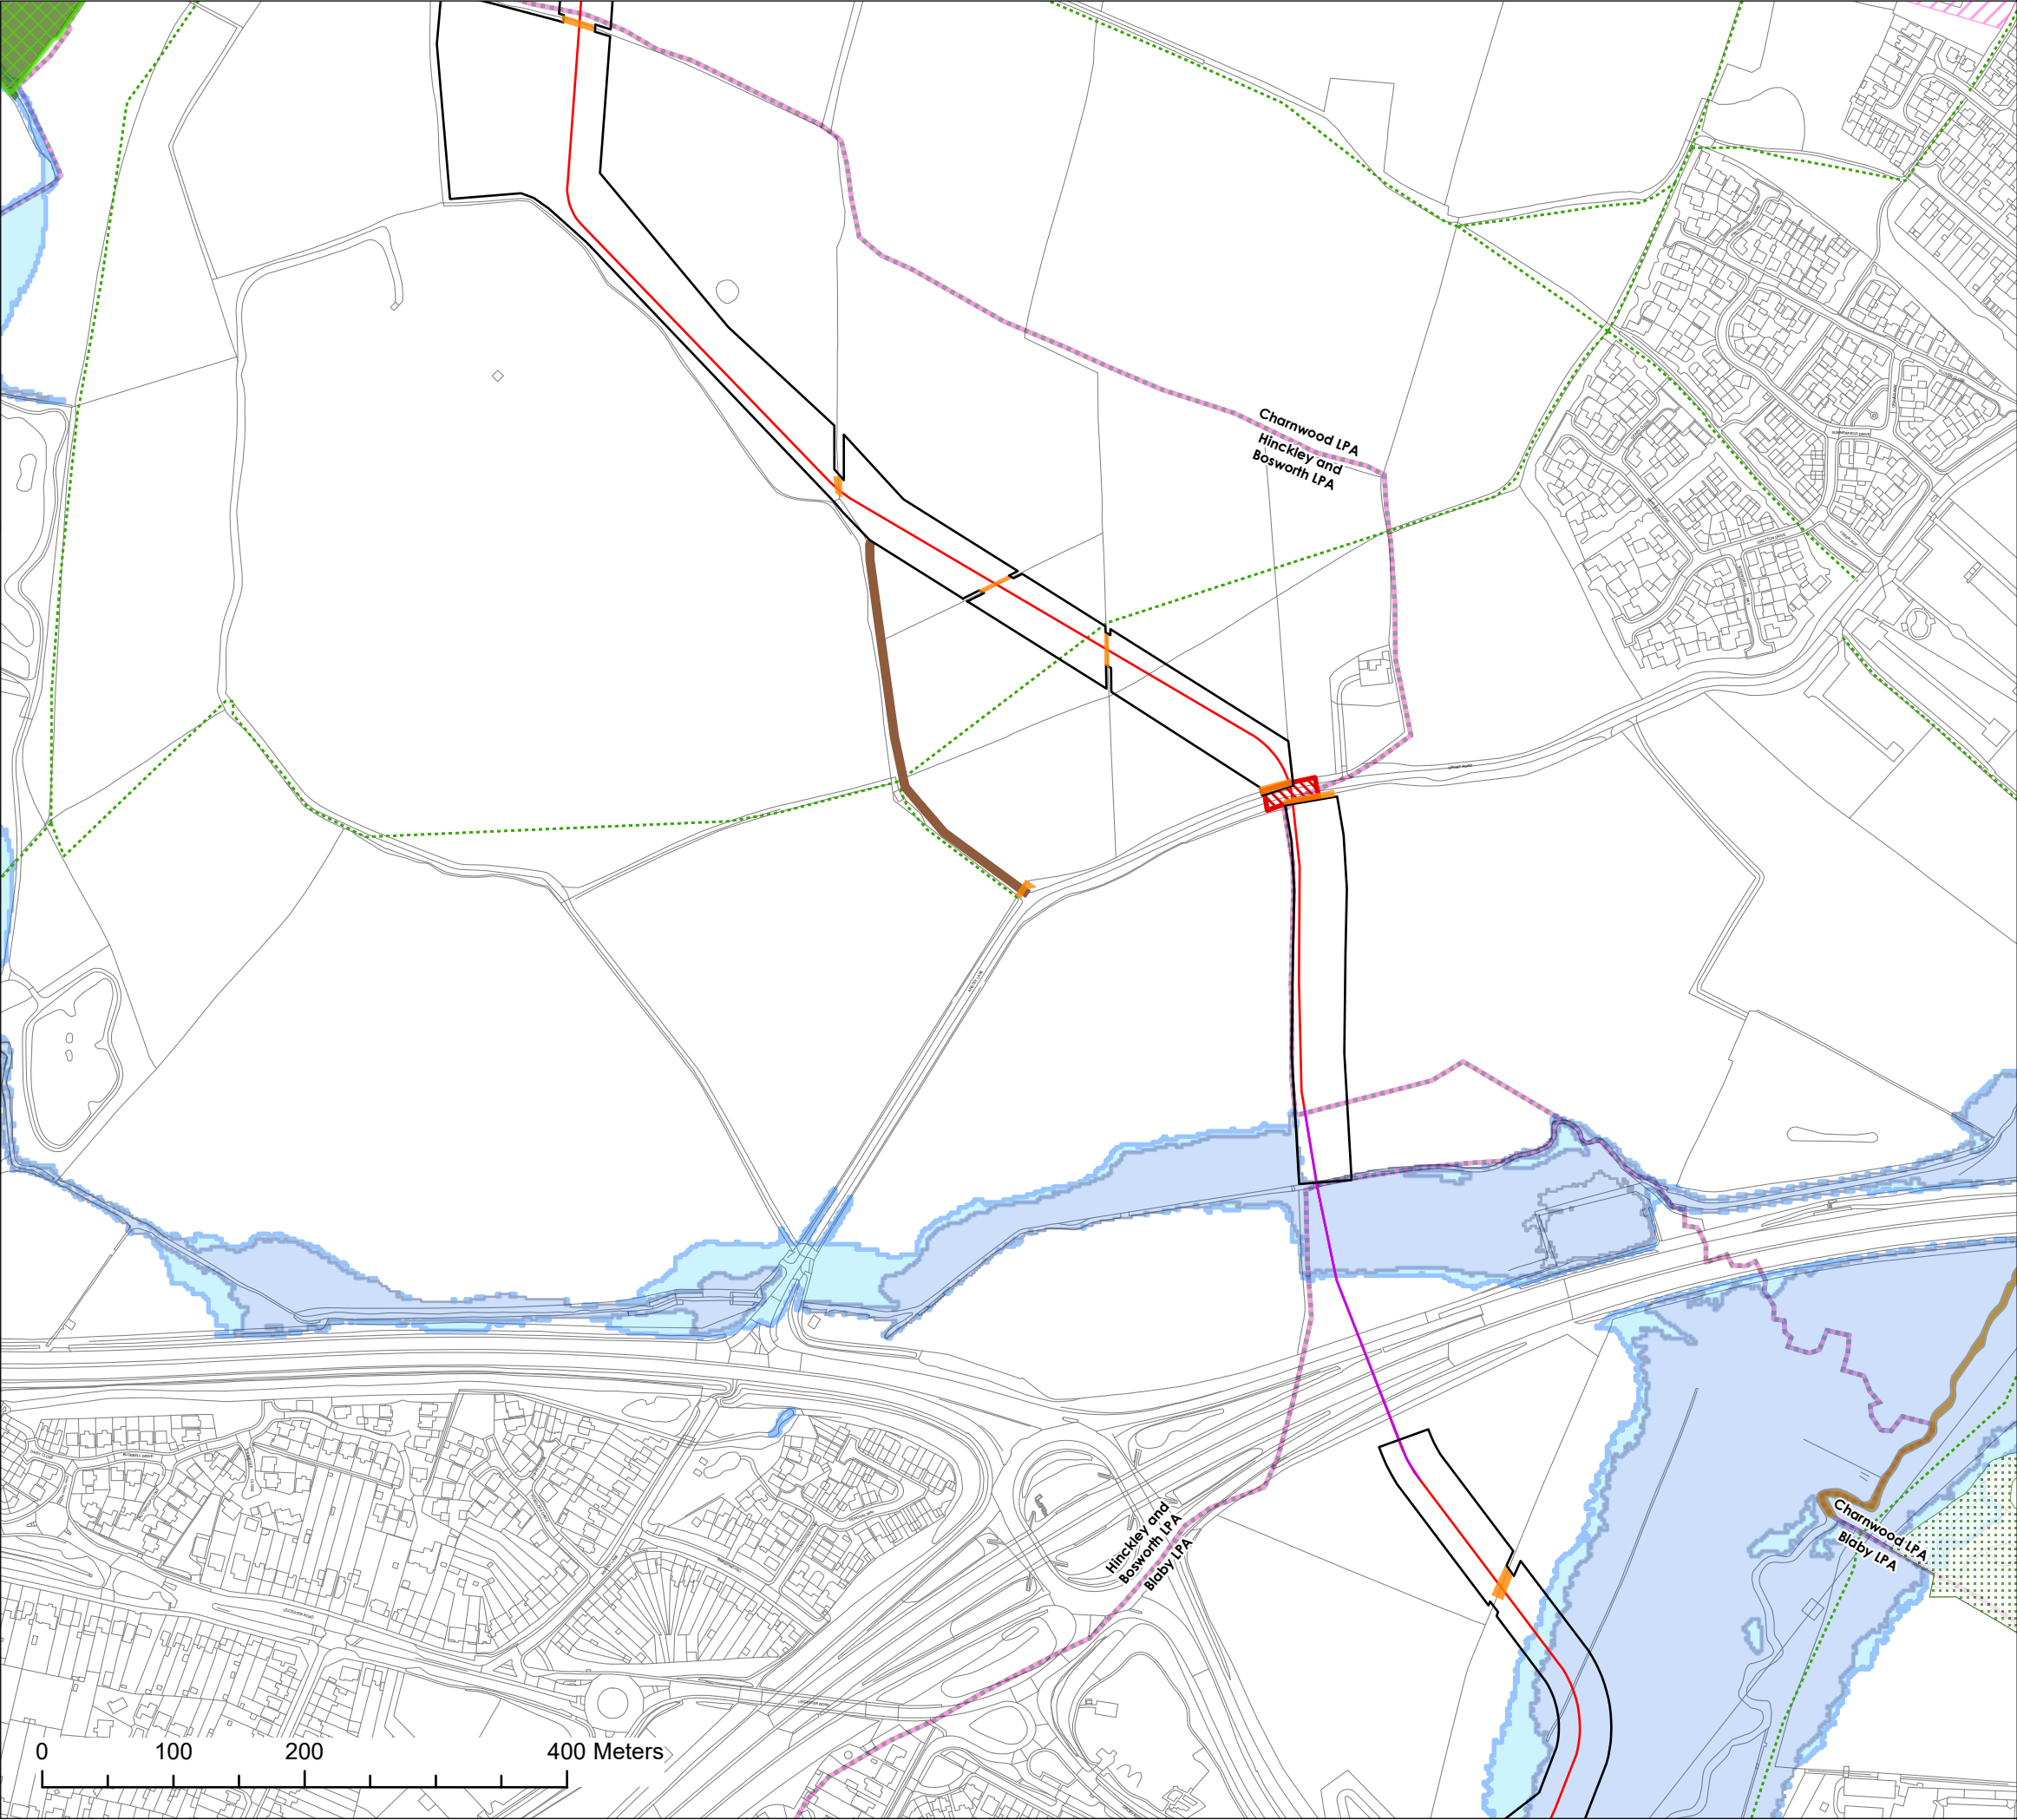

Notes

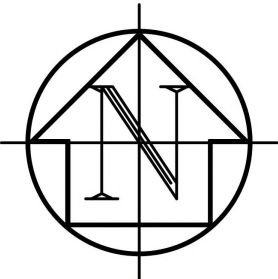

- Pipeline Route

Open-Cut

Trenchless

Working Area

Construction Access Routes

Road Closure / Traffic Management

Public Rights of Way

Sites of Special Scientific Interest (England) © Natural England
- Ancient & Semi-Natural Woodland

Charnwood BC Local Wildlife Sites

Conservation Area

FZ2

FZ3

TPO

Vegetation Clearance

REV	FIRST ISSUE	JS	[--]	[--]	17.9.25
REV	AMENDMENTS	BY	CHKD	APR'D	DATE

CLIENT



THIS DRAWING IS PRODUCED ON BEHALF OF SEVERN TRENT WATER Ltd. WITH PERMISSION FROM ORDNACE SURVEY AND MUST NOT BE COPIED OR REPRODUCED WITHOUT THEIR WRITTEN PERMISSION. SEVERN TRENT WATER LIMITED WU298522

PROJECT

HALLGATES TO ELMS FARM

TITLE

HALLGATES TO ELMS FARM
ENVIRONMENTAL IMPACT ASSESSMENT

STATUS						LEGAL					
DRAWN			CHECKED			APPROVED					
DATE			GRID REF: (4fig.)								
SCALE			1:5,000			ORIGINAL DRAWING SIZE					
						297 X 420 - A3					
DRAWING No			STW-2025-08-JS-EIA_Hallgates to Elms Farm_Page 4			REV.					
									A		