



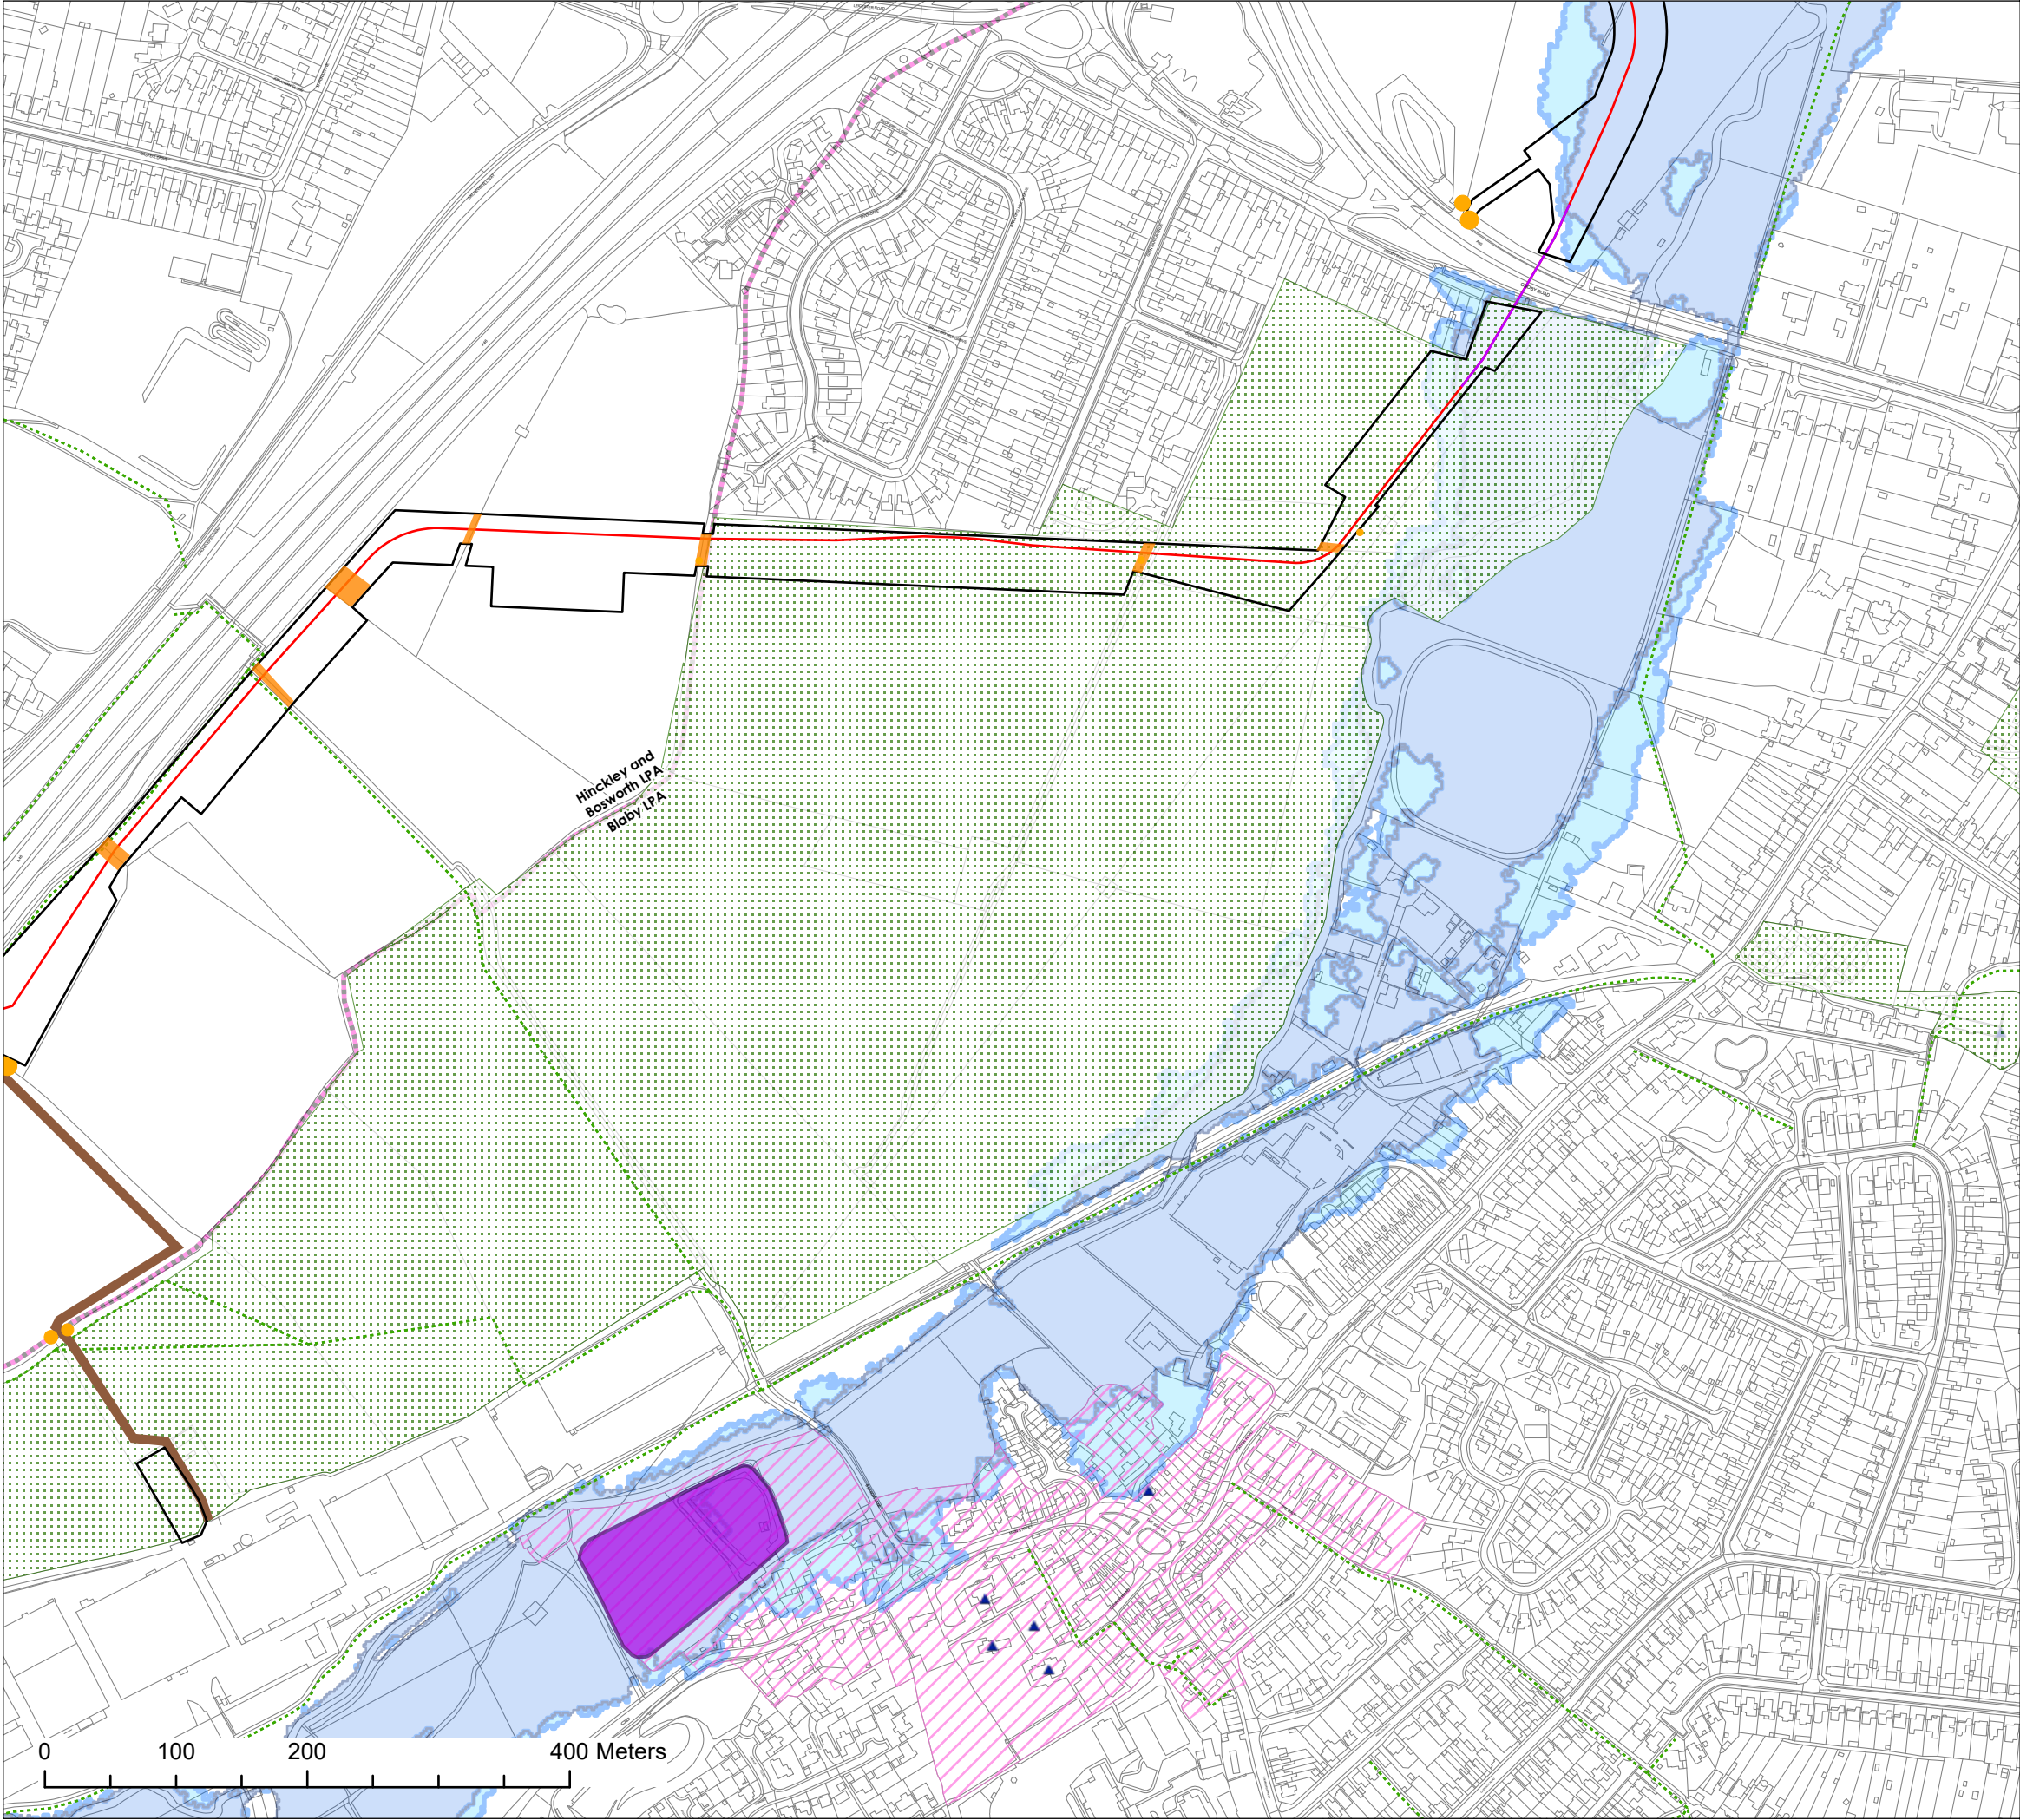

Notes

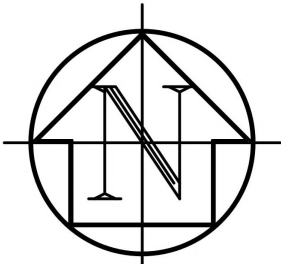

- Pipeline Route

Open-Cut

Trenchless

Working Area

Construction Access Routes

Public Rights of Way

Listed Building points
- Scheduled Monuments

Conservation Area

FZ2

FZ3

TPO

Vegetation Clearance

REV	FIRST ISSUE	JS	[--]	[--]	17.9.25
REV	AMENDMENTS	BY	CHKD	APR'D	DATE

CLIENT



THIS DRAWING IS PRODUCED ON BEHALF OF SEVERN TRENT WATER Ltd. WITH PERMISSION FROM ORDNACE SURVEY AND MUST NOT BE COPIED OR REPRODUCED WITHOUT THEIR WRITTEN PERMISSION. SEVERN TRENT WATER LIMITED WU298522

PROJECT

HALLGATES TO ELMS FARM

TITLE

HALLGATES TO ELMS FARM
ENVIRONMENTAL IMPACT ASSESSMENT

STATUS		LEGAL	
DRAWN	--	CHECKED	--
DATE	17.9.25	GRID REF: (4fig.)	APPROVED
SCALE		ORIGINAL DRAWING SIZE	
1:5,000		297 X 420 - A3	
DRAWING No		REV.	
STW-2025-08-JS-EIA_Hallgates to Elms Farm_Page 5		A	