e: enquires@canddarchitectural.co.uk,
w: www.canddarchitectural.co.uk,
p: 07759 409390 / 07787 402771

Revision	Date	Author	Notes
-	-	-	-

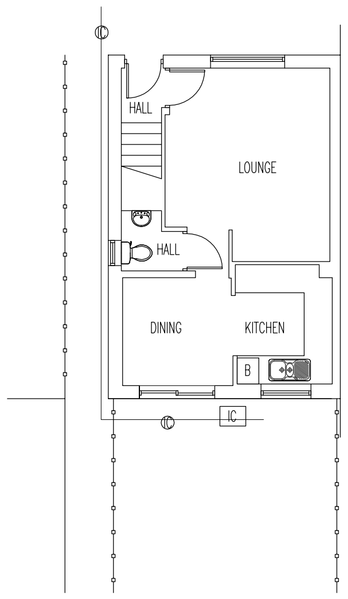

EXISTING GROUND FLOOR PLAN
SCALE 1:100

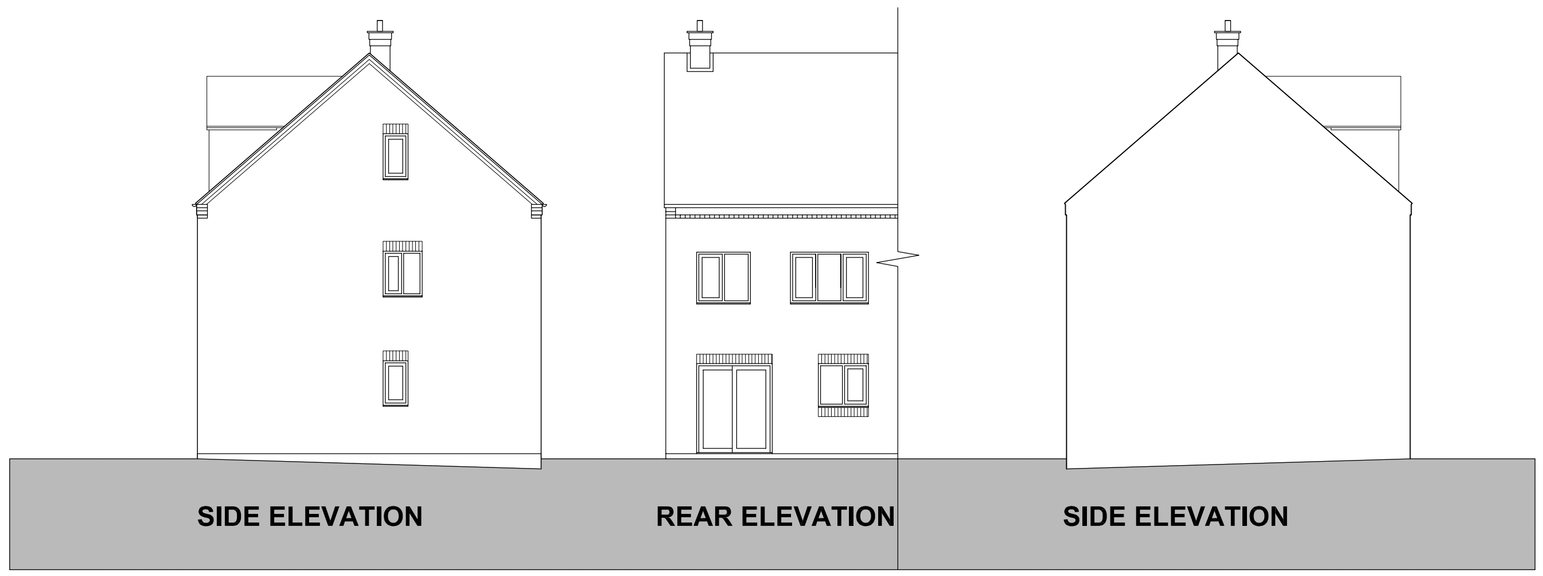

EXISTING ELEVATIONS
SCALE 1:100



SITE LOCATION PLAN
SCALE 1:1250

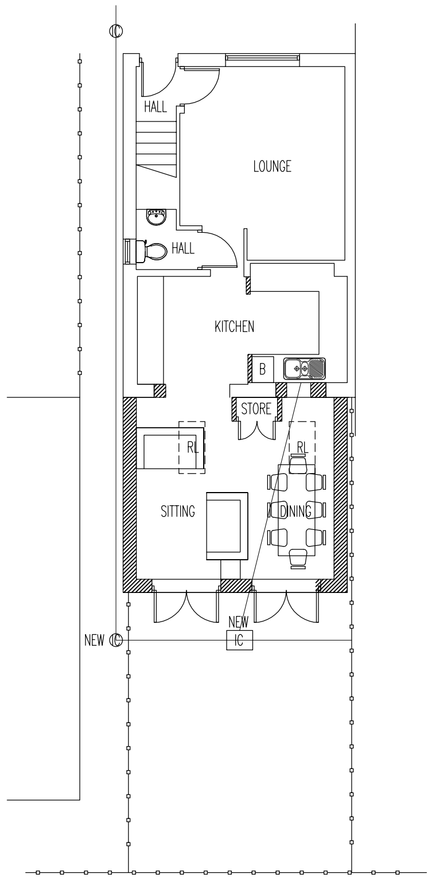

PROPOSED GROUND FLOOR PLAN
SCALE 1:100

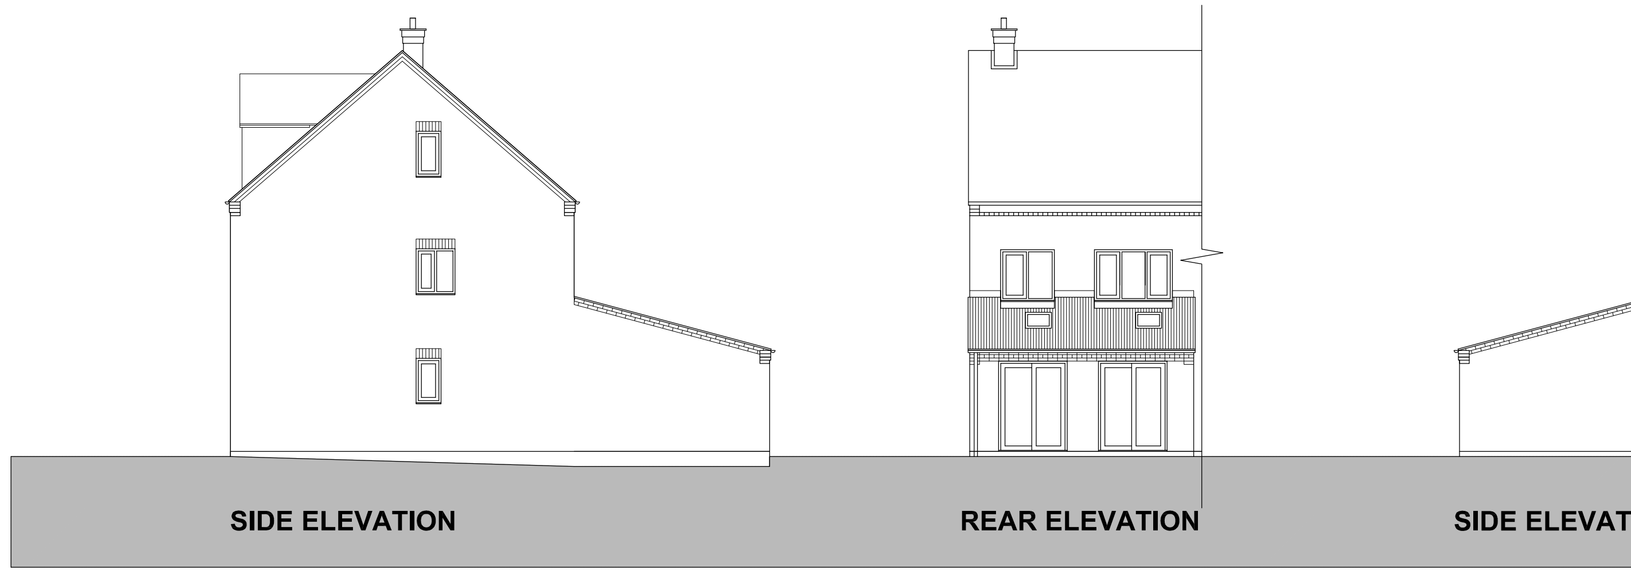

PROPOSED ELEVATIONS
SCALE 1:100



EXISTING SITE LAYOUT
SCALE 1:500



PROPOSED SITE LAYOUT
SCALE 1:500

Canessa & Day architectural design

Architectural Design ~ CGI Visualisation~Interior Design

No dimensions are to be scaled from drawing. All setting out dimensions to be checked on site prior to commencement of works and any discrepancies to be reported to drawing author. This drawing is to be read in conjunction with all other relevant drawings.

Project Details	Drawing Number	
Sarah Clothier Single Storey Rear Extension 8 Berrywell Drive Barwell	2010-003-SK01	
	Date: 07.02.2010	
	Drawn By: APD	Revision: -