


Printed or electronic copies of the plan can be scaled for planning purposes.

This drawing is issued for the sole and exclusive use of the named recipient. Distribution to any third party is on the strict understanding that no liability is accepted by Sturch for any discrepancies, errors or omissions that may be present, and no guarantee is offered as to the accuracy of information shown.
© Crown Copyright 2007. All rights reserved. Licence number 100020449



Rev	Date	Description	By
A	13.06.26	Proposed block plan amended. 45 degree line shown	sAh

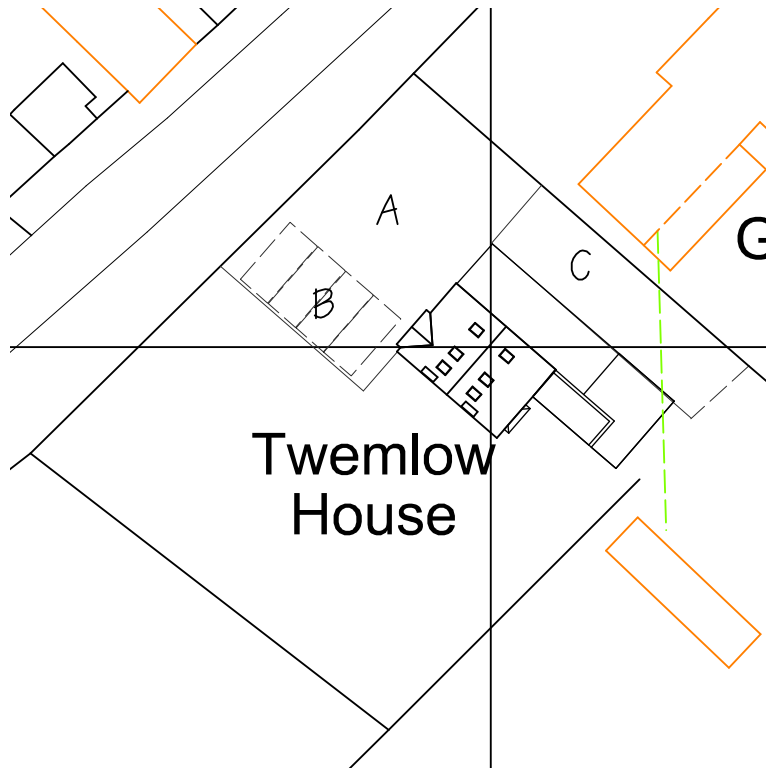

Existing Block Plan

Legend.

- A = Existing stoned drive
- B = Parking for 4 cars
- C = Access track to rear paddock

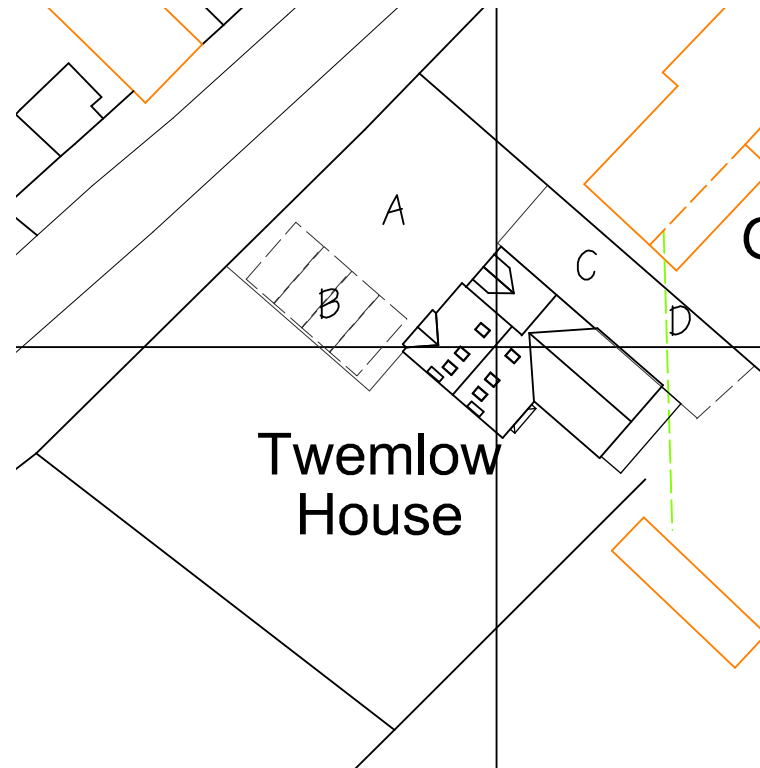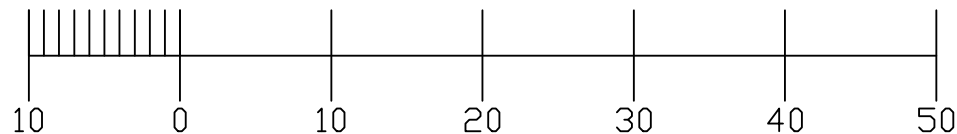

Proposed Block Plan

Legend.

- A = Existing stoned drive
- B = Parking for 4 cars
- C = Access track to rear paddock
- D = Green dashed line indicates 45 degree line from adjacent property



sturch

Tel: 07948 382917 e:1sturch@gmail.com

Project

Mr & Mrs Tomassoni

Client

Extensions and alterations at Twemlow House, Bosworth Lane, Shenton

Drawing

Existing and Proposed Block Plans

Drg No: 01-2602_00 Rev A

Scale 1:500 @A4 Date 30.01.26