
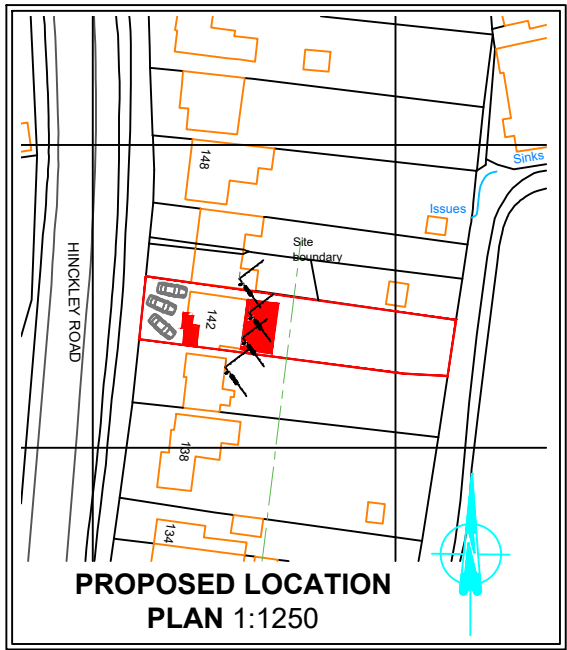
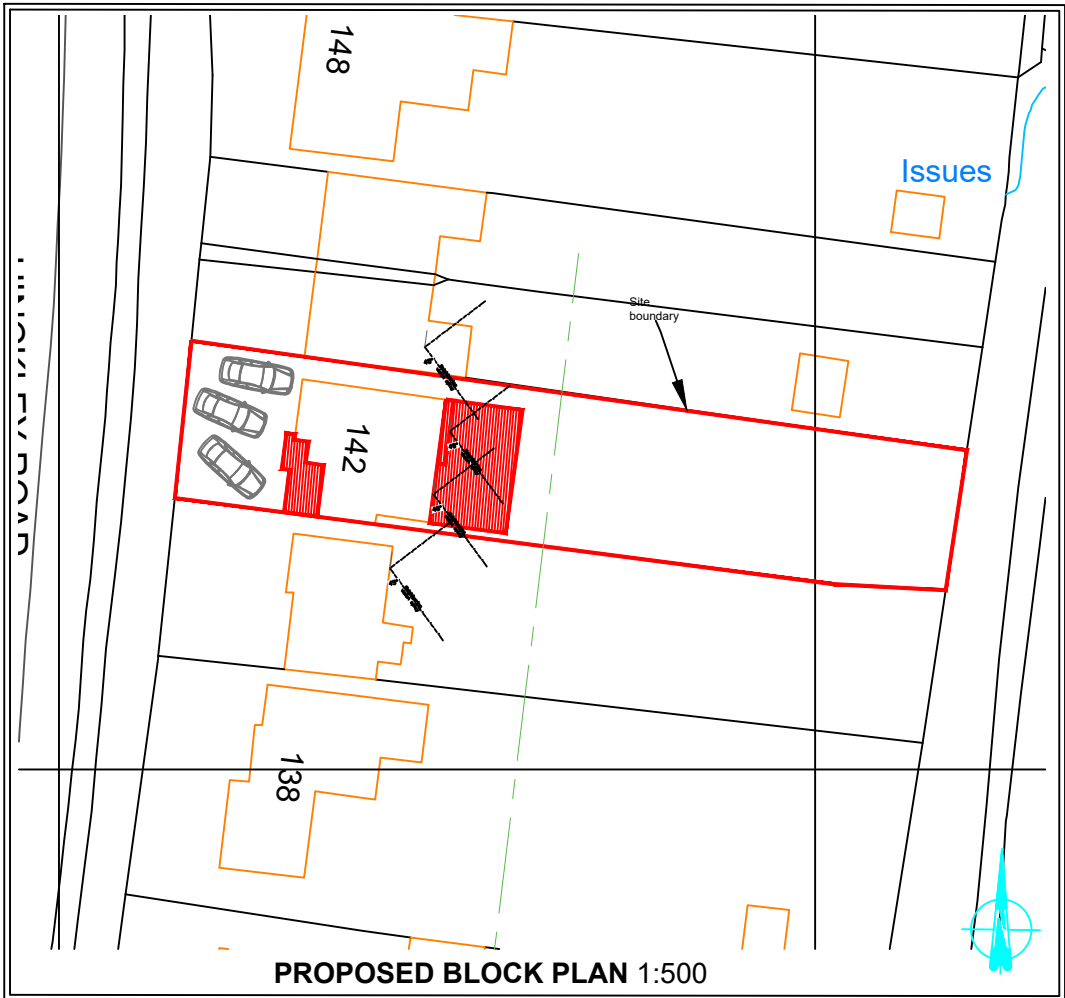


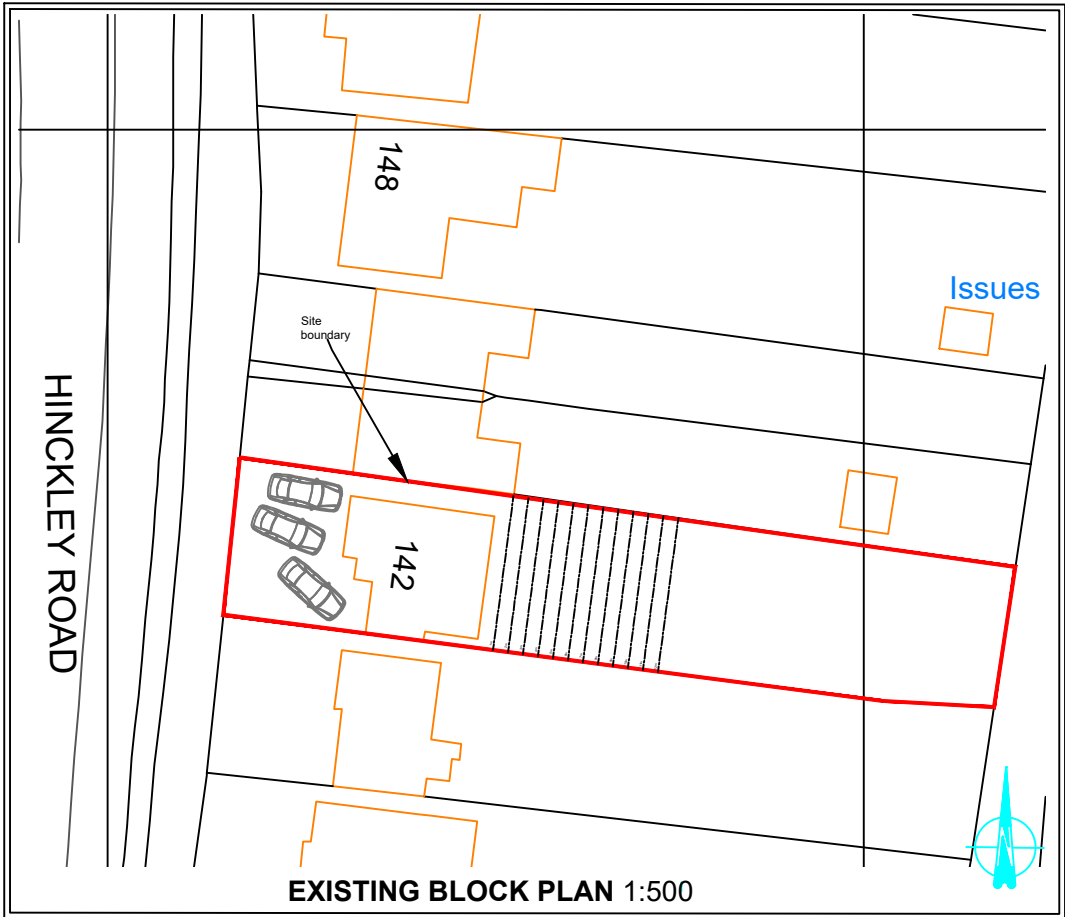

Produced on 02 September 2024 from the Ordnance Survey National Geographic Database and incorporating surveyed revision available at this date.
This map shows the area bounded by 444084 293106,444226 293106,444226 293248,444084 293248,444084 293106
Crown copyright and database rights 2024 OS 100054135. Supplied by copla ltd trading as UKPlanningMaps.com a licensed Ordnance Survey partner (OS 100054135).
Data licence expires 26 June 2025. Unique plan reference: v2f/1117311/1503423

NEW PROPOSED FLOOR AREA		
GROUND	114.7m ²	1234.63sq.ft
FIRST	71.1m ²	765.32sq.ft
TOTAL	185.8m ²	1999.95sq.ft

- A - Reduced FF Gable end adjacent to No140
- Client submission

BLOCK & LOCATION PLAN

CLIENT/COMPANY: Guy Perry	
JOB DESCRIPTION: PROPOSED Double Storey and Rear Single Storey Extension with associated builders work 142 Hinckley Road , Burbage Leicester, LE10 2AH	
SCALE 1:1250 @ A3 1:500 @ A3	DATE 12.09.24
DRAWN BY JTC	DRAWING No: 004
ALL DIMENSIONS TO BE CHECKED ON SITE BEFORE CONSTRUCTION ANY DISCREPANCIES TO BE DISCUSSED AND AGREED WITH JC PRIOR TO PROCEEDING.	
THIS DRAWING IS THE PROPERTY OF JC AND MUST NOT BE COPIED OR REPRODUCED WITHOUT PRIOR WRITTEN CONSENT.	
HEALTH AND SAFETY EXECUTIVE (HSE) WILL NEED TO BE NOTIFIED PRIOR TO COMMENCEMENT OF THE PROJECT	