


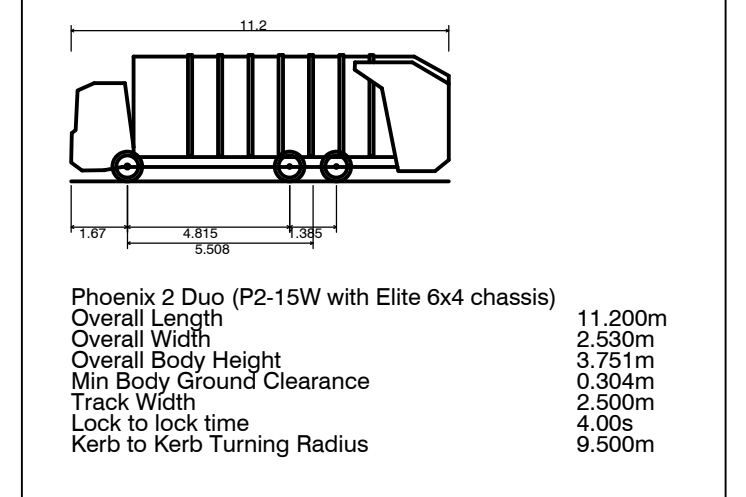

Notes
© This drawing is the copyright of the Engineers and may not be reproduced or used except by written permission.
Drawings must not be scaled. Work to figured dimensions only



A	23.10.24	Revised to suit latest layout	BPL
REV	DATE	AMENDMENT	BY



DRAWING STATUS: PRELIMINARY

CLIENT
Vistry Partnerships

PROJECT
**Leicester Road,
Earl Shilton**

TITLE
**Refuse Tracking
(Sheet 1 of 2)**

DATE 10.10.2024	DRAWN BPL
SCALE 1:250	CHECKED DJH

DRAWING NUMBER 24000-200	REVISION A
-----------------------------	---------------