BURBAGE

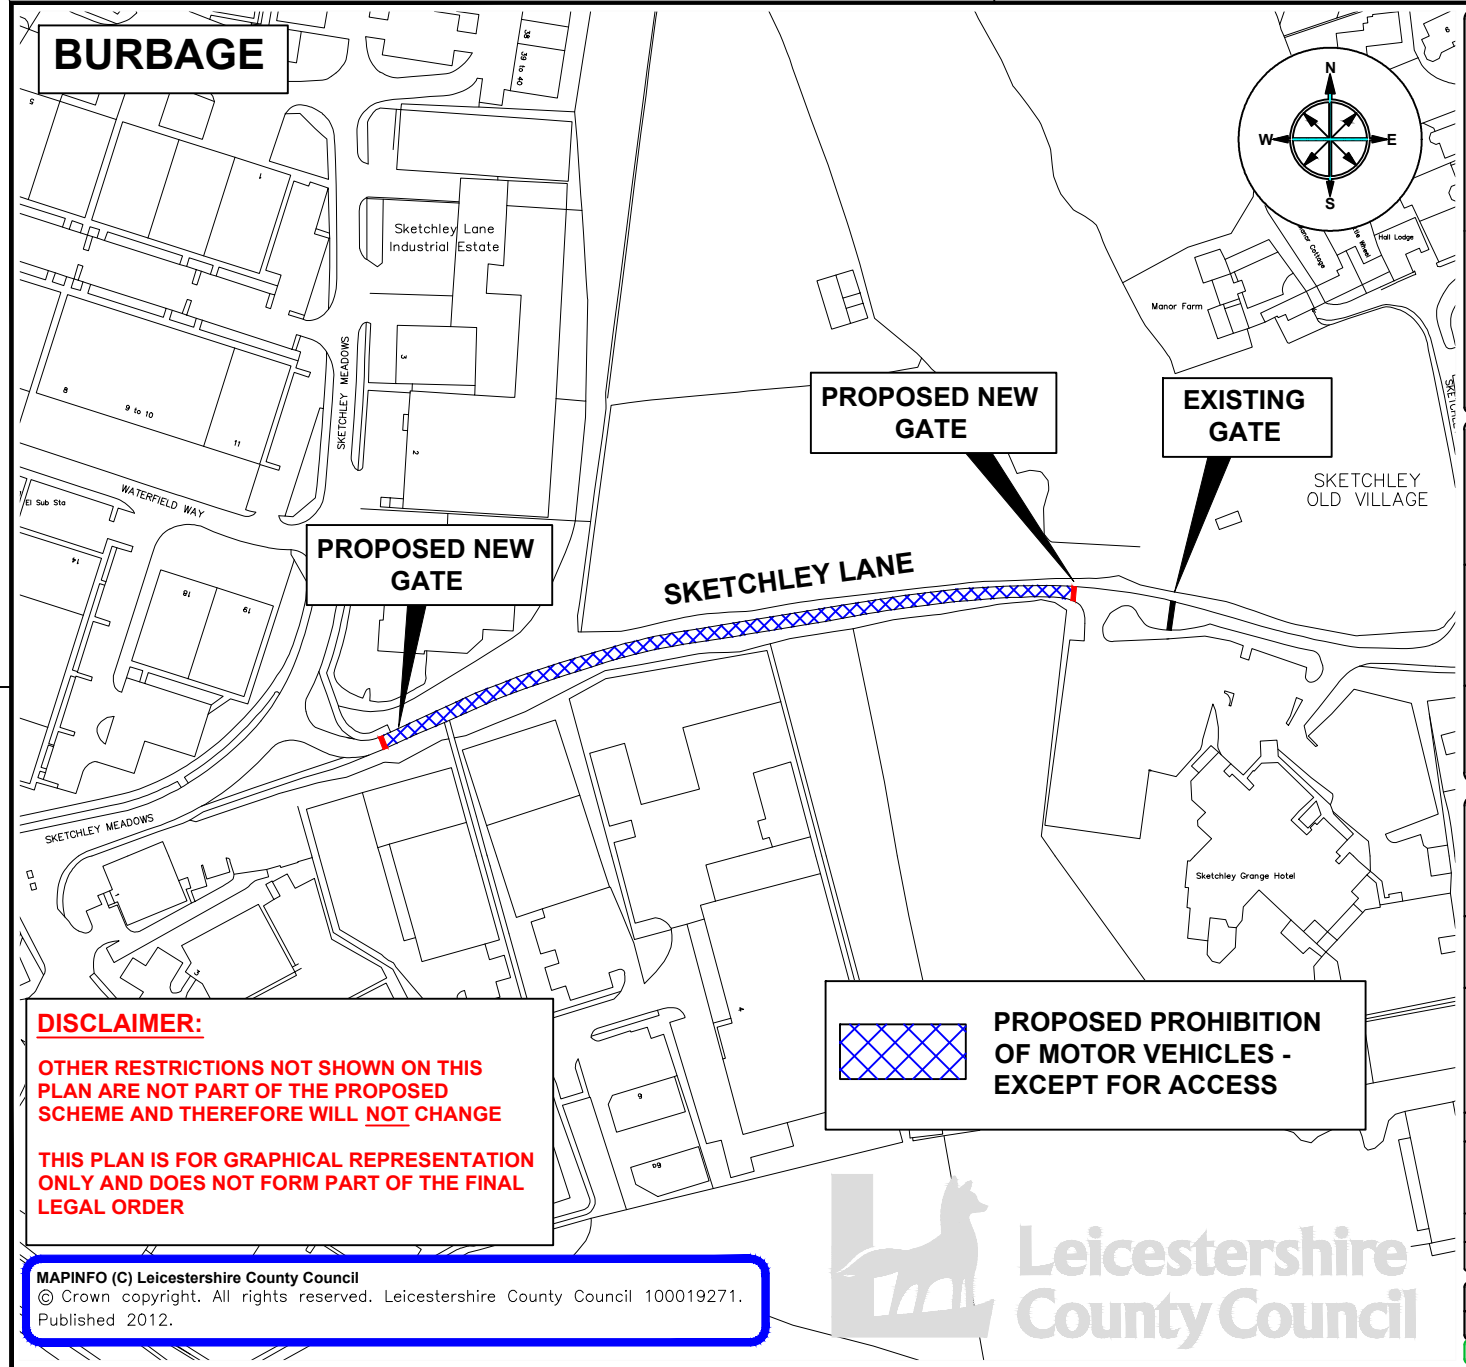

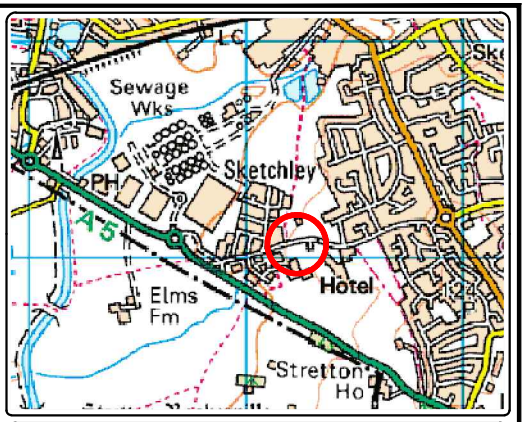

DISCLAIMER:

OTHER RESTRICTIONS NOT SHOWN ON THIS PLAN ARE NOT PART OF THE PROPOSED SCHEME AND THEREFORE WILL NOT CHANGE

THIS PLAN IS FOR GRAPHICAL REPRESENTATION ONLY AND DOES NOT FORM PART OF THE FINAL LEGAL ORDER

MAPINFO (C) Leicestershire County Council
© Crown copyright. All rights reserved. Leicestershire County Council 100019271. Published 2012.

Leicestershire County Council

ENVIRONMENT AND TRANSPORT DEPT

INVESTOR IN PEOPLE

MATTHEW LUGG
DIRECTOR
B.Eng., C.Eng., MICE., MCHIT., DMS.

TRAFFIC MANAGEMENT

ISO 9001 F.S.3973 UKAS QUALITY MANAGEMENT 003

SKETCHLEY LANE, BURBAGE

TITLE:

PROPOSED PROHIBITION OF MOTOR VEHICLES - EXCEPT FOR ACCESS

DRAWING NUMBER	SCALE
TM3933/1/2012	NTS

PREPARED BY:	R DAVIES	DATE:	MARCH 2012
CHECKED BY:	R KANE	SIZE :	A4

COUNTY HALL * GLENFIELD * LEICESTER * LE3 8ST
Tel:0116 3050001 * Fax: 0116 3050006
E.Mail address: customerservices@leics.gov.uk www.leics.gov.uk