


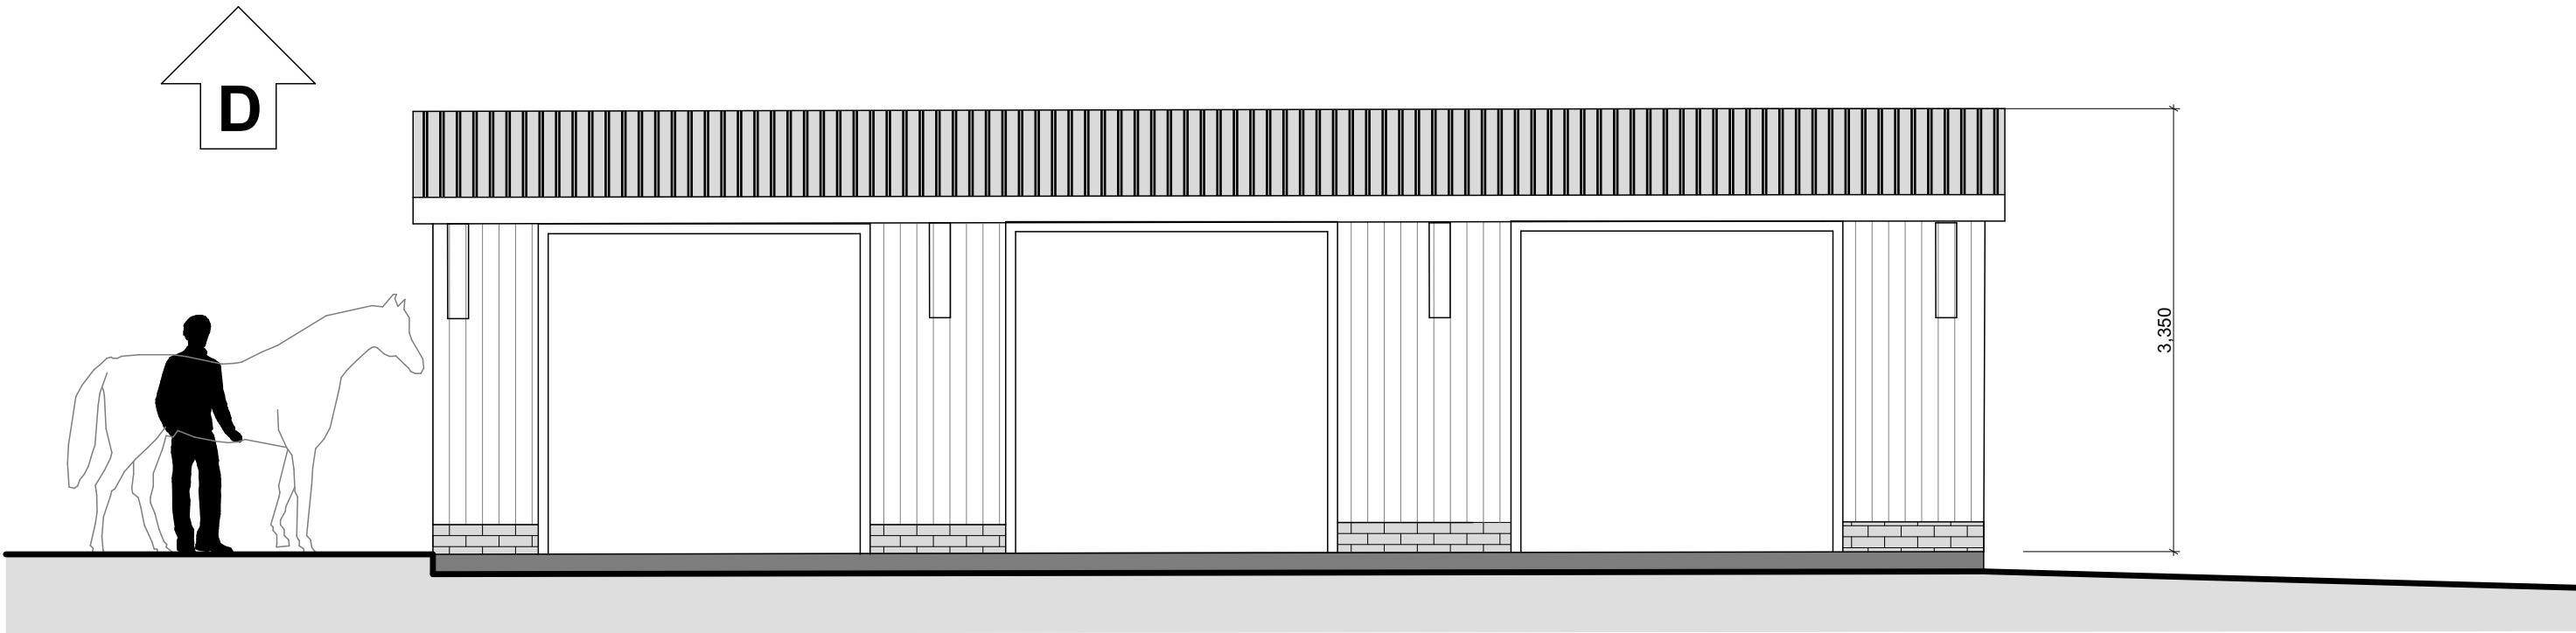


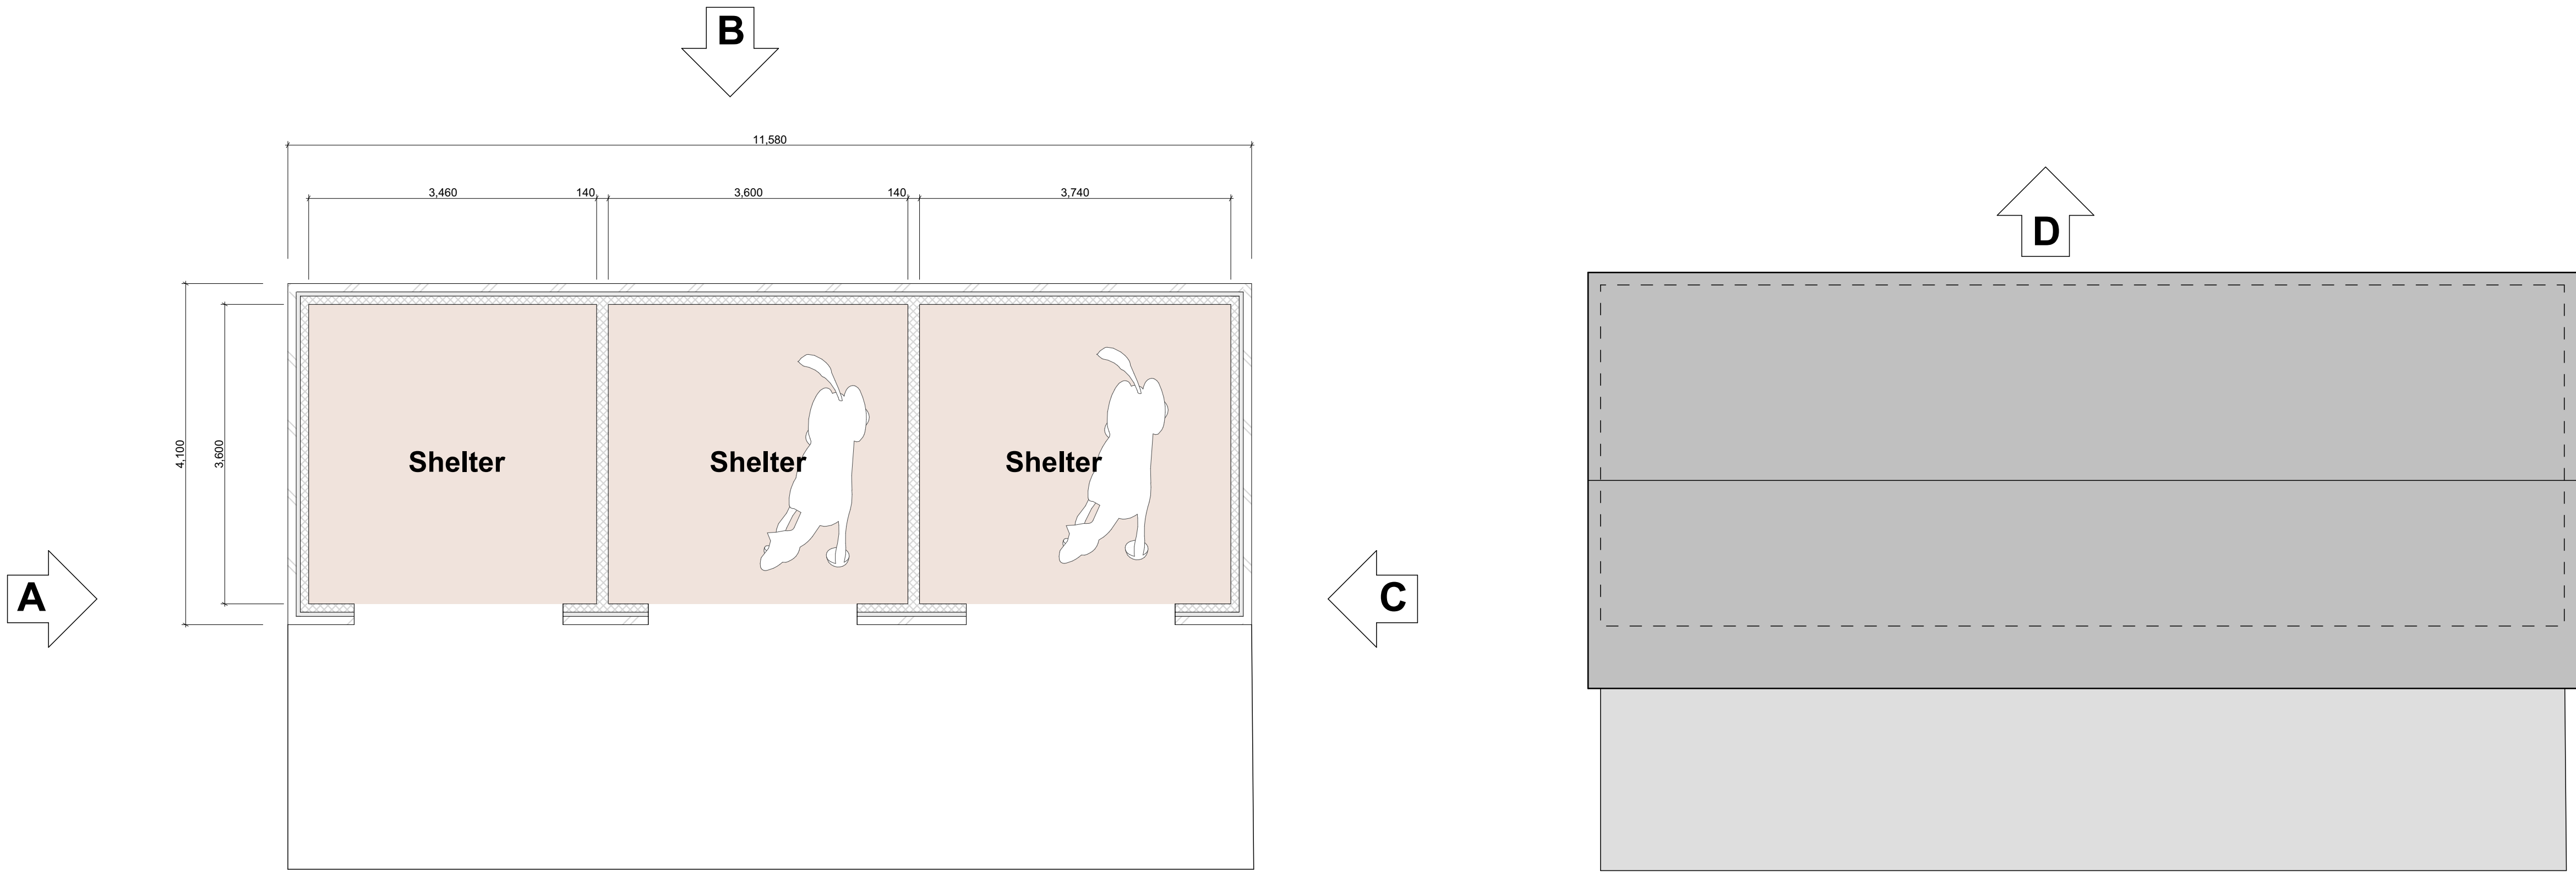


Elevation 'D'

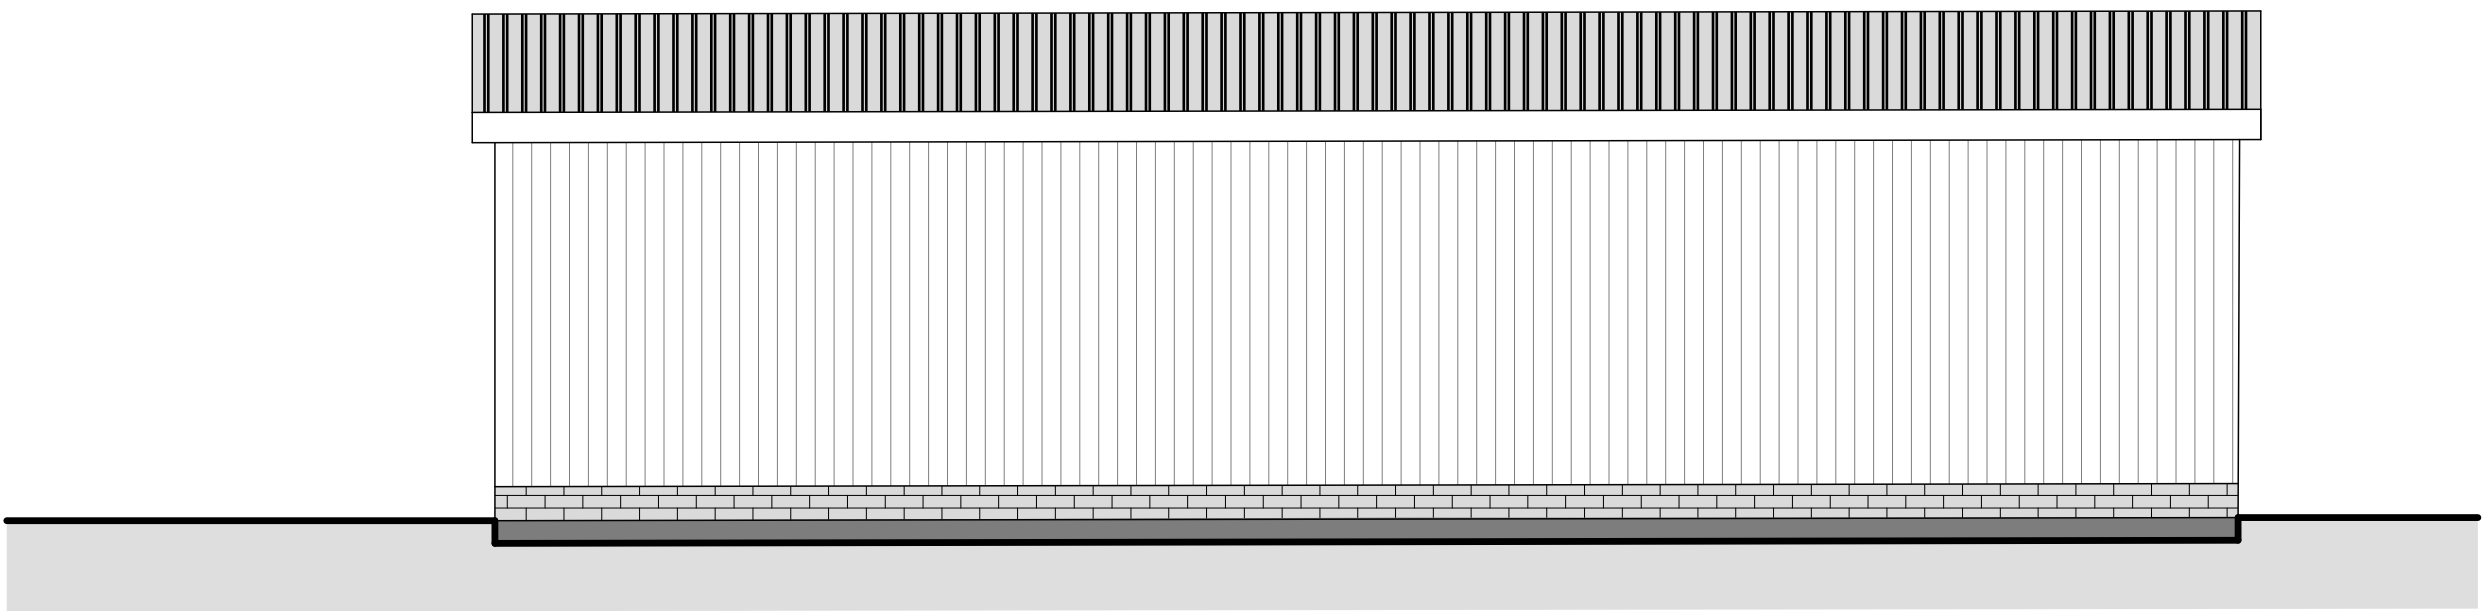

Elevation 'B'

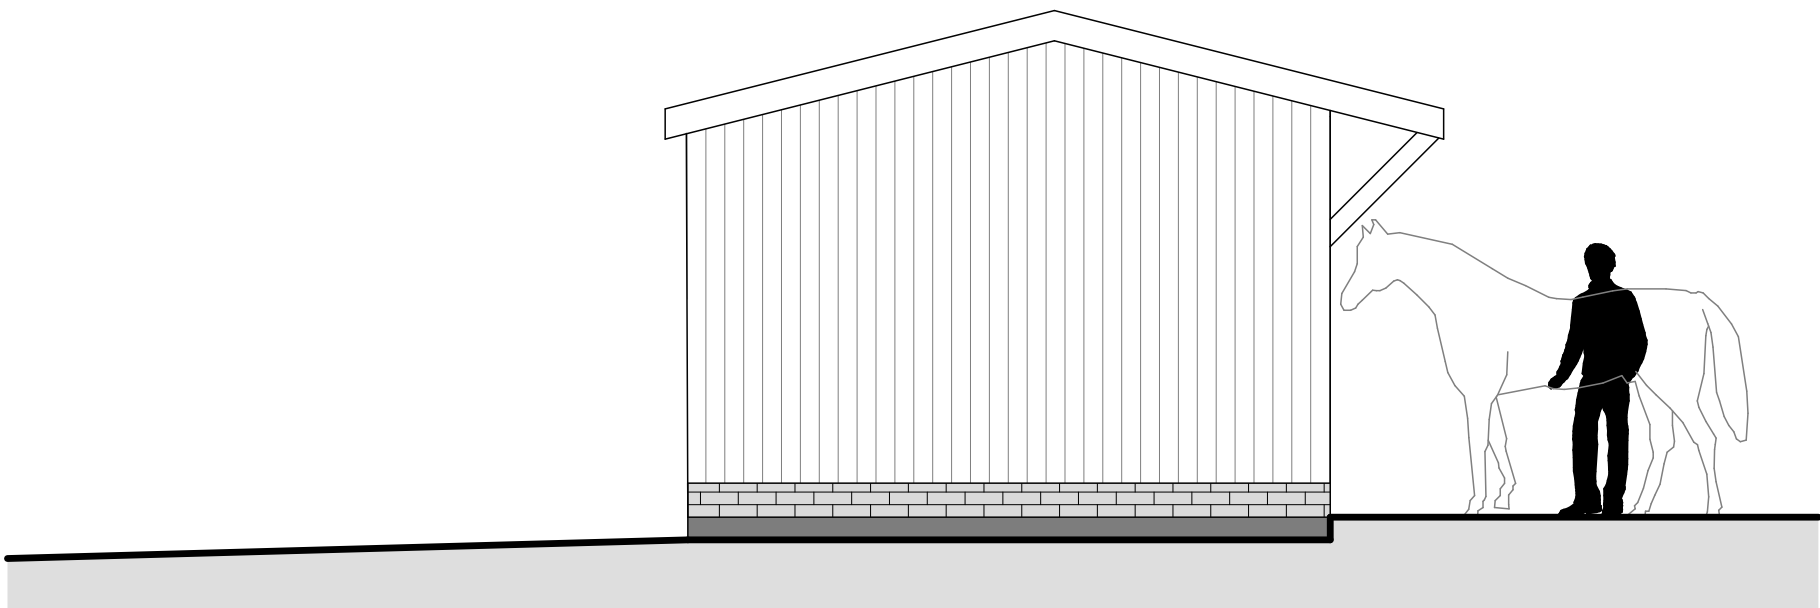

Elevation 'A'

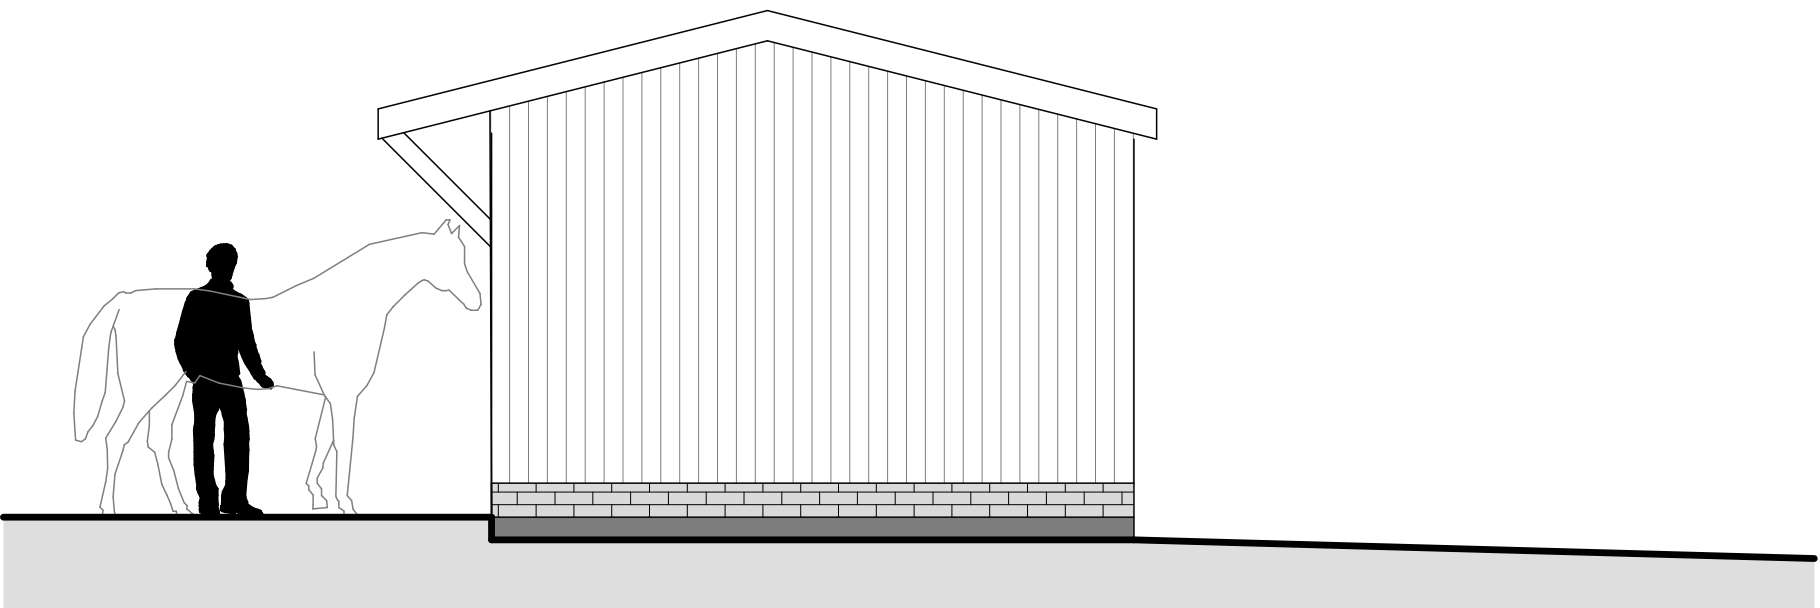

Elevation 'C'

- Notes**
- 1) This drawing MUST NOT BE SCALED. Unless being used for planning purposes.
 - 2) All dimensions to be CHECKED ON SITE and any DISCREPANCY reported to the Architects.
 - 3) The site boundary shown is the best assumed from available data and does NOT represent legal ownership.

Material Schedule.

Walls.
Engineering blue brickwork plinth
Vertical timber cladding,

Roof.
Profiled Metal cladding panels.
Timber Soffit and Fascia Boards.

C: REDRAWN.	21.11.24
B: REDRAWN.	15.11.24
A: REDRAWN.	13.11.24

Revisions.	
☐ APPROVAL	☐ INFORMATION
☐ PRELIMINARY	☐ FOR CONSTRUCTION

Project
NEW STABLES
RESERVOIR ROAD
THORNTON

Client
MR & MRS GREENSMITH

Drawing Title
PROPOSED PLANS AND ELEVATIONS

Drawing By	Checked By
PJT	JHS

Date	Scale
JULY 2024	AS SHOWN @ A1

Drawing Number	Revision
7958 / 102	c

UNIT 4B
FIR TREE LANE
GROBY
LEICESTERSHIRE
LE6 0FH
TEL. 0116 254 7868
EMAIL. enquiries@gwh.co.uk
www.gwh.co.uk

