DEVELOPMENT
SERVICES

2 3 JAN 2009

RECEIVED

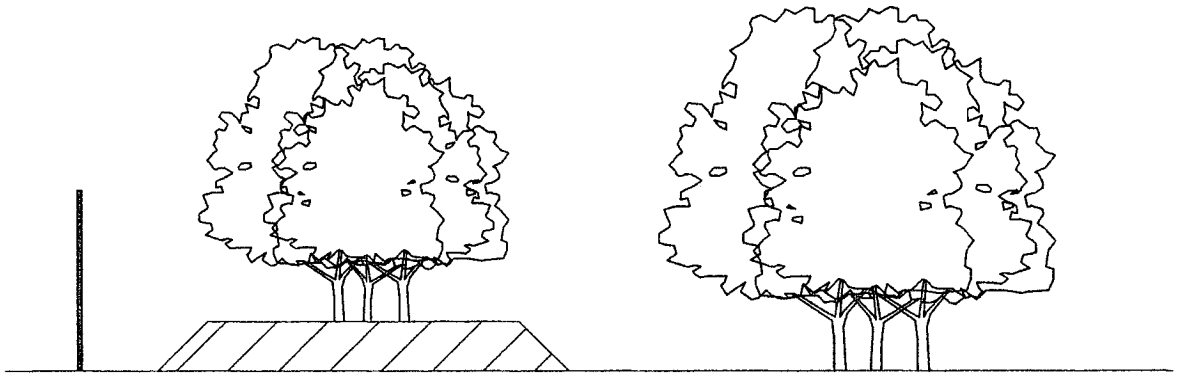

Typical Section through Grass banking

Scale 1-200

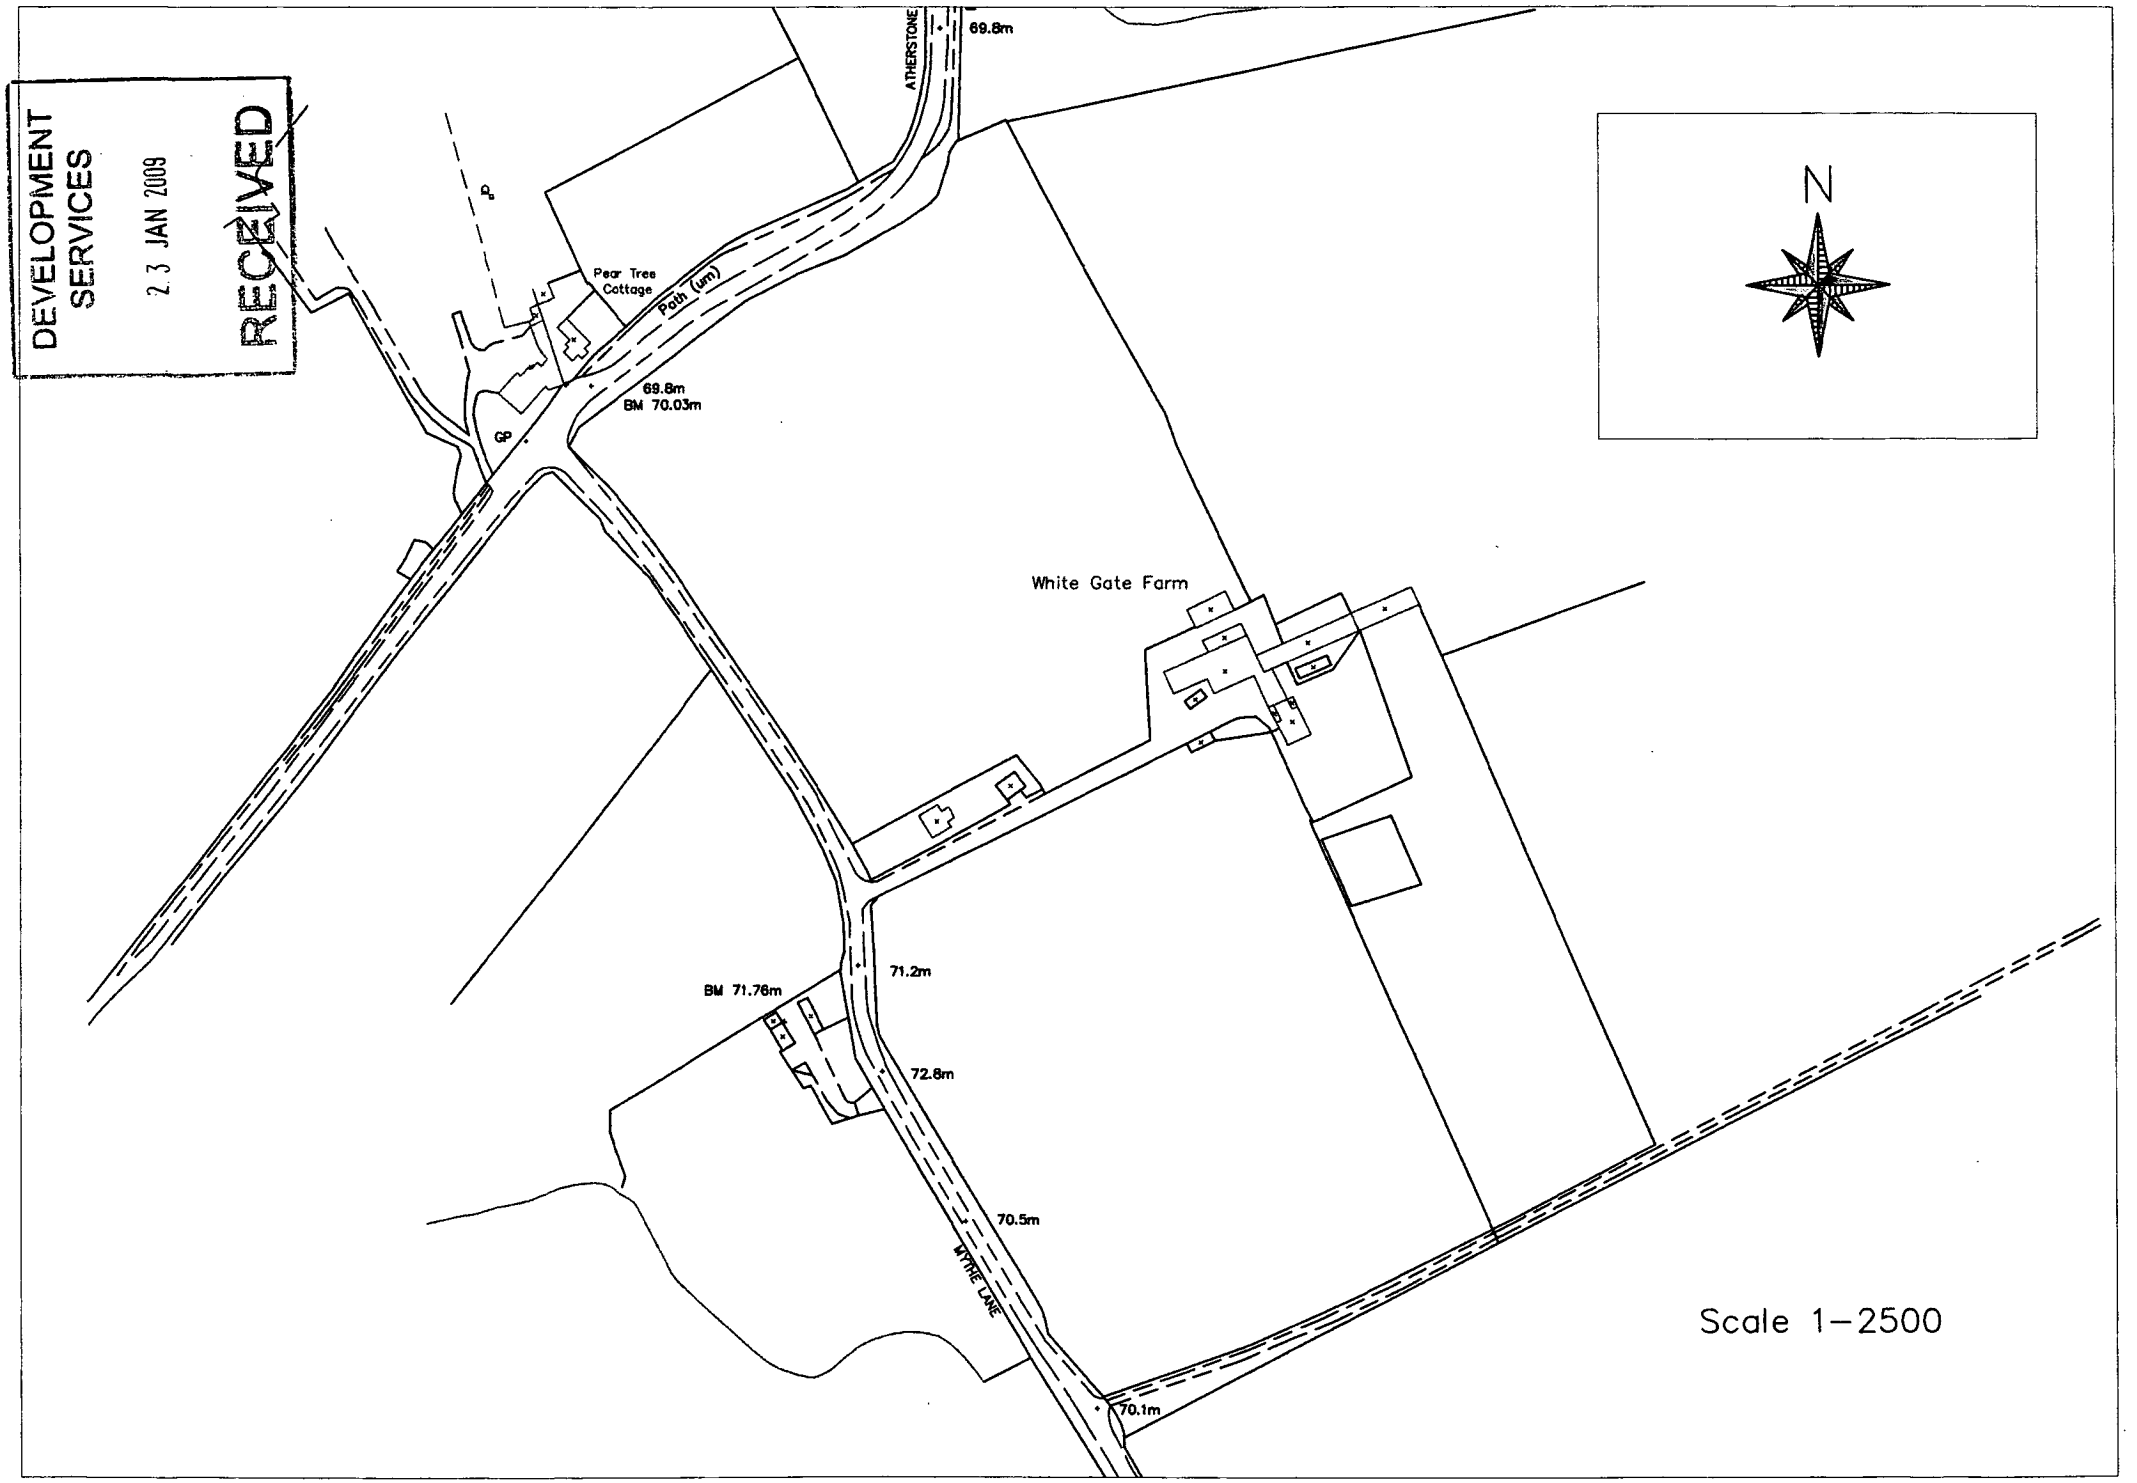
DEVELOPMENT SERVICES
RECEIVED
23 JAN 2009
ATHERSTONE
69.8m
Pear Tree Cottage
Path (um)
69.8m
BM 70.03m
GP
White Gate Farm
BM 71.76m
71.2m
72.8m
70.5m
WYTHE LANE
70.1m
N
Scale 1–2500