

EN-SUITE WINDOW TO BE GLAZED IN OBSCURE GLASS

CEMENT BEDDED RIDGE TILES TO MATCH EXISTING

CONCRETE INTERLOCKING ROOF TILES TO MATCH EXISTING

FACING BRICKS TO MATCH EXISTING

CEMENT RENDERING TO FIRST FLOOR WALL

U.P.V.C. WINDOWS: FACIAS/SOFFITS ETC TO MATCH EXISTING

NEW ENTRANCE DOOR: GLASS TO BE SAFETY GRADE TO B.S. 6206:1981

NEW UP & OVER GARAGE DOOR

PROVIDE CANOPY OVER REAR ENT DOOR.

FRONT ELEVATION AS PROPOSED.



REAR ELEVATION AS PROPOSED

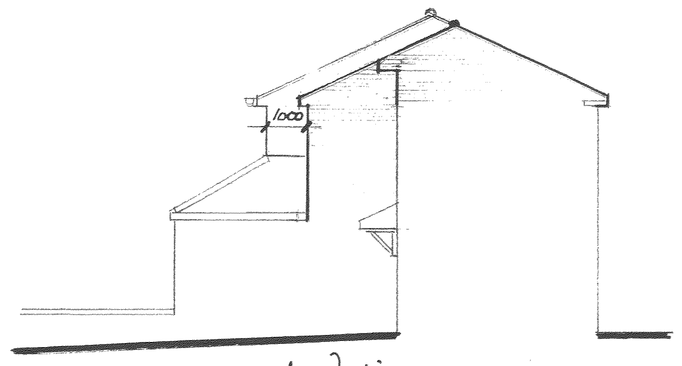

SIDE ELEVATION AS PROPOSED

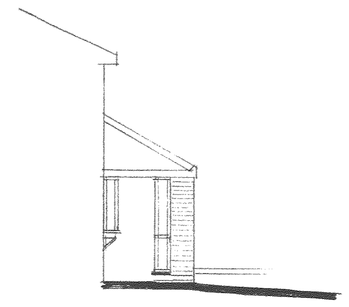

SIDE ELEVATION

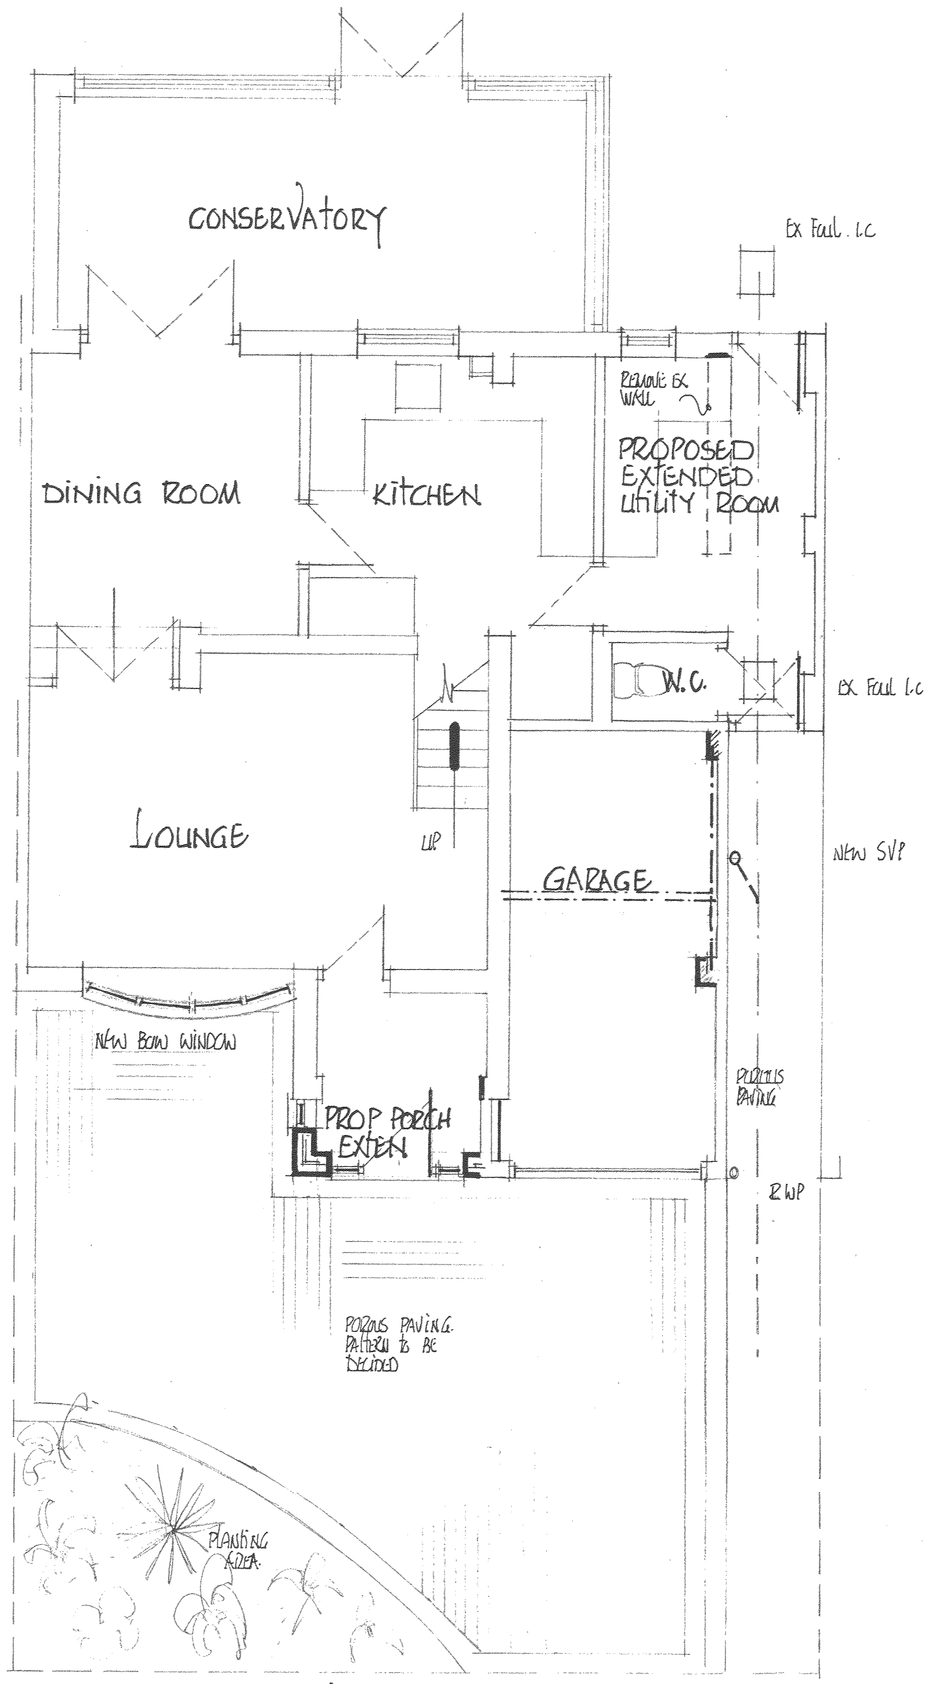

GROUND FLOOR PLAN AS PROPOSED

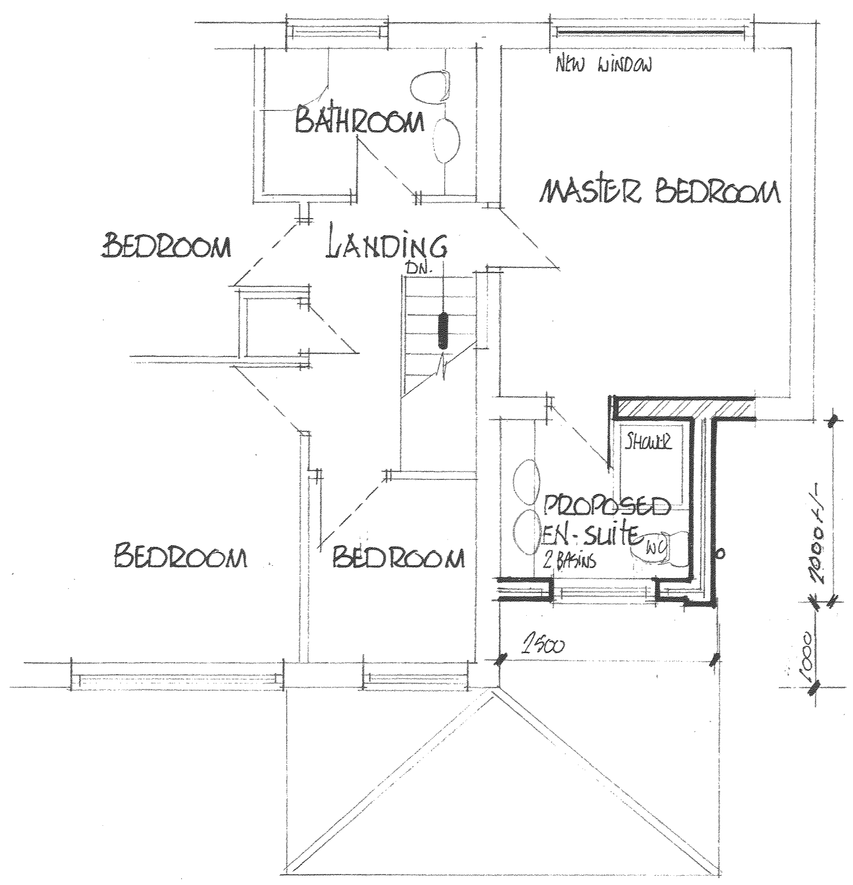

FIRST FLOOR PLAN AS PROPOSED

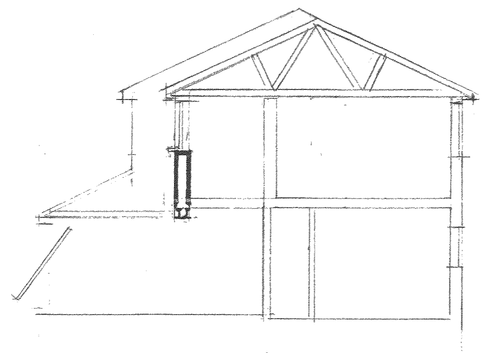

CROSS SECTION

AMENDMENT A.
FRONT WALL OF EN-SUITE SET BACK 1M FROM MAIN LINE OF ORIGINAL HOUSE FRONTAGE
28.09.2010

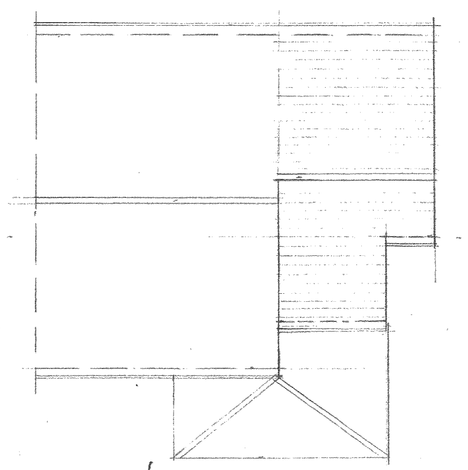

ROOF PLAN 1:100

DEVELOPMENT SERVICES
- 1 OCT 2010
RECEIVED

PROPOSED REPLACEMENT PITCHED ROOF TO BEDROOM. FORMATION OF EN-SUITE. BOW WINDOW TO LOUNGE, EXTENSION TO EXISTING PORCH & NEW PAVING TO DRIVE FOR MR & MRS S. BIRCHALL.

10 SALISBURY CLOSE. DESFORD, LEICESTERSHIRE. LE9. 9HJ.

SCALE:	DATE:	DRAWN BY:
1:50 & 1:100 AT A1 SIZE	JULY 2010	P.B

DRAWING NUMBER: 999/02. A.

Peter Barnwell Limited
Building Surveyor
Peter Barnwell ACIOB.
22 Norfolk Road,
Desford, Leicester, LE9 9HR.
01455 823816