


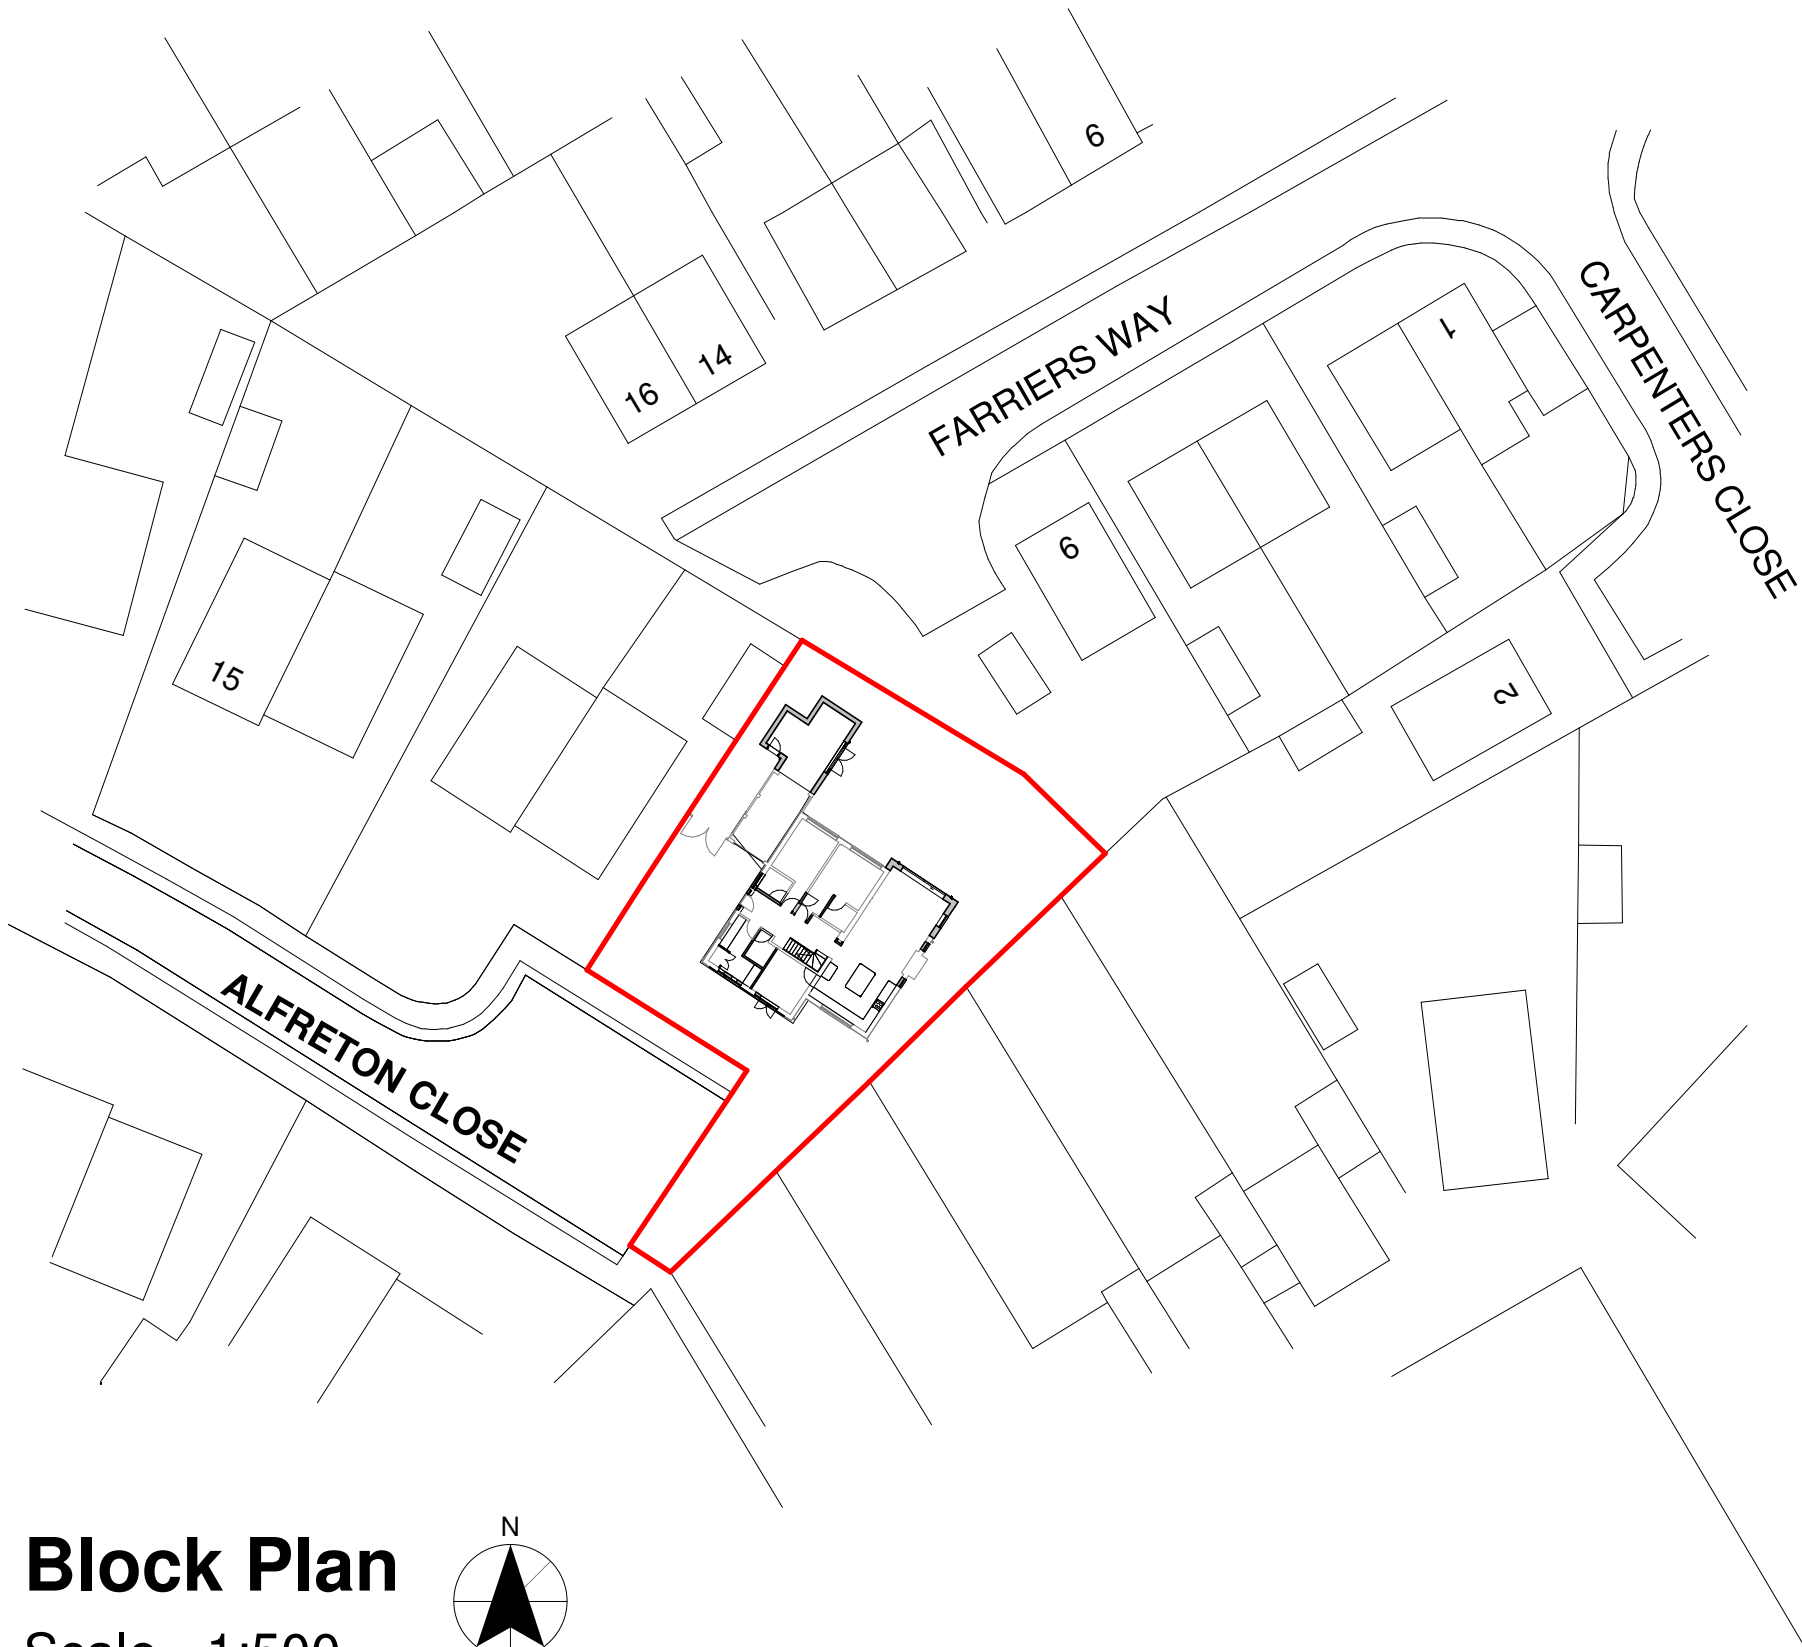

Block Plan
Scale - 1:500



Location Plan
Scale - 1:1250

Client Mr & Mrs Tansey				HAYWARD architects	
Project 23 Alferton close, Burbage, LE10 2RD		Scale 1:500 & 1:1250	Sheet A3		
		Date April 2026		Drawing No. 04A	
Drawing Location & Block Plans		Author MEG	Checked by SS	19 Station Road Hinckley Leicestershire LE10 1AW Tel: 01455 635 665 www.haywardarchitects.co.uk	
THE COPYRIGHT OF THIS DRAWING IS VESTED IN HAYWARD ARCHITECTS LTD. REPRODUCTION IN ANY FORM, EITHER IN WHOLE OR IN PART IS FORBIDDEN WITHOUT THE PRIOR WRITTEN PERMISSION OF THE COPYRIGHT HOLDER. DO NOT SCALE FROM DRAWING AND ONLY FIGURED DIMENSIONS ARE TO BE USED				Drawing Status Planning Stage	