
DC PLAN

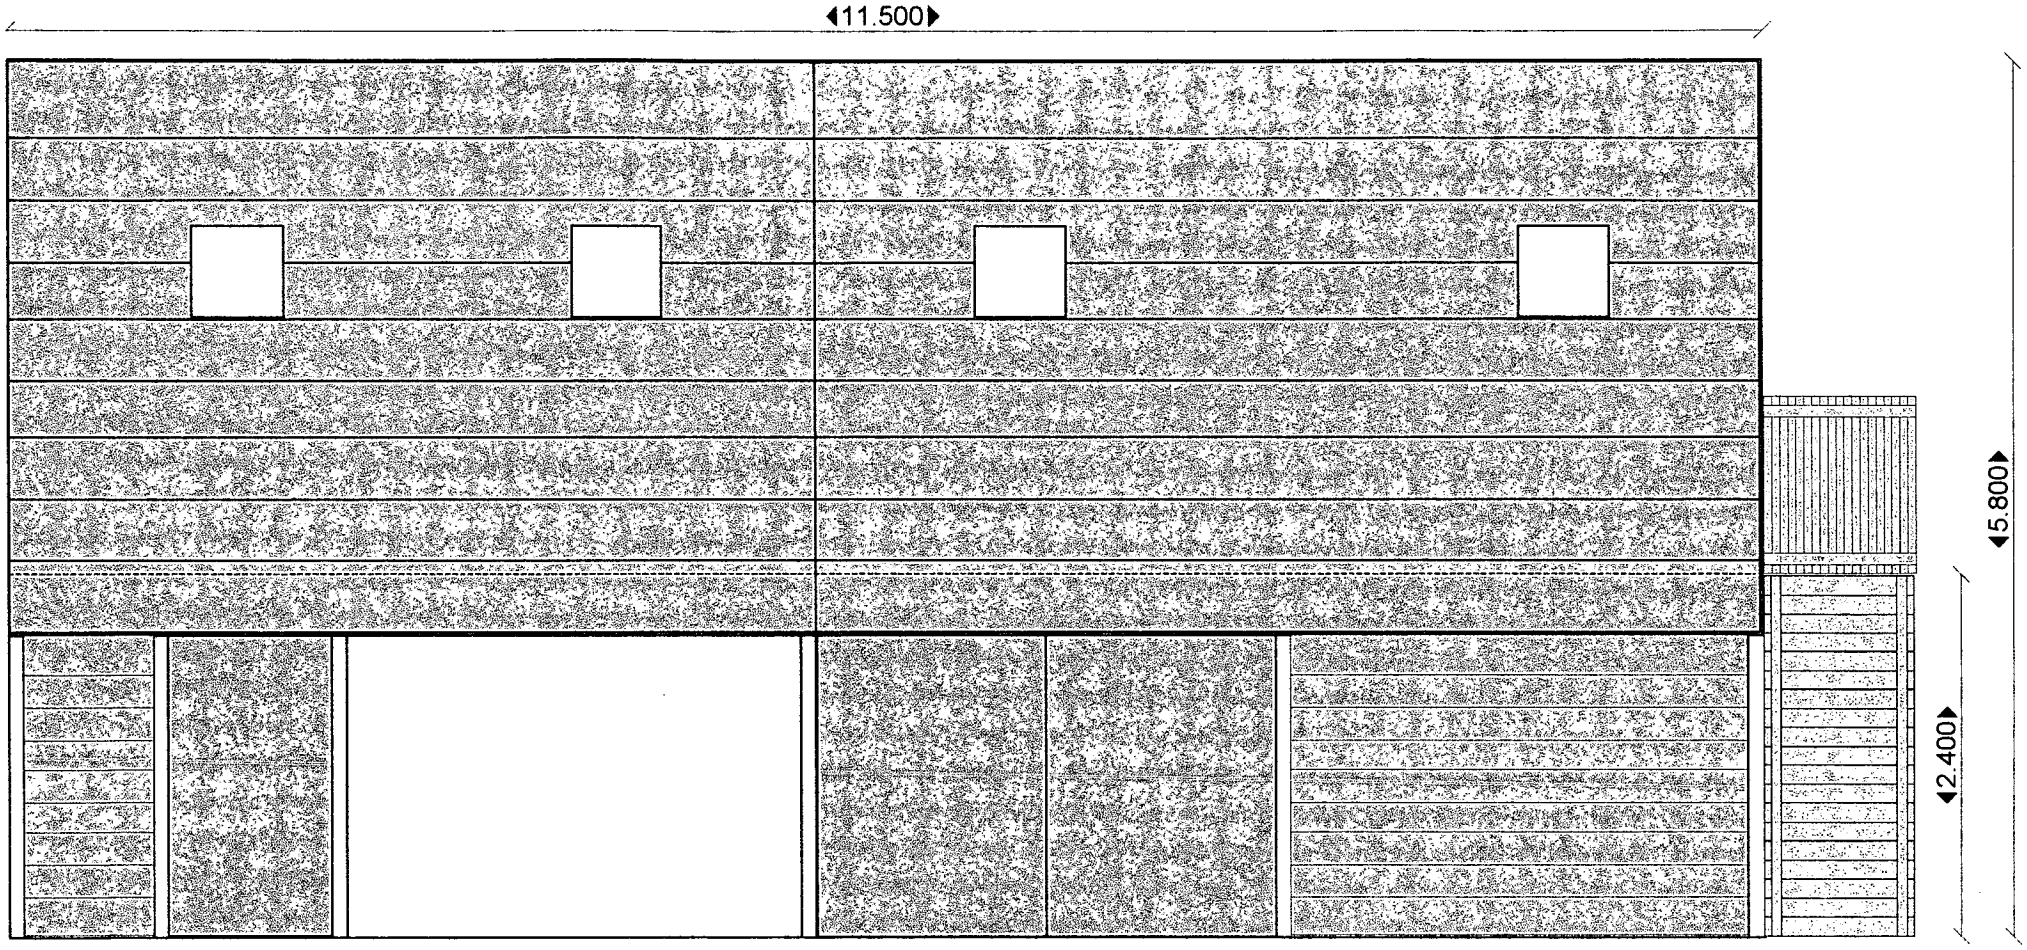

FRONT ELEVATION PLAN	DRAWN BY JOHN MARSTON
SCALE 1:50	

Made with a Trial Copy of SmartDraw

Buy SmartDraw!- purchased copies print this document without a watermark.
Visit www.smartdraw.com or call 1-800-768-3729.