

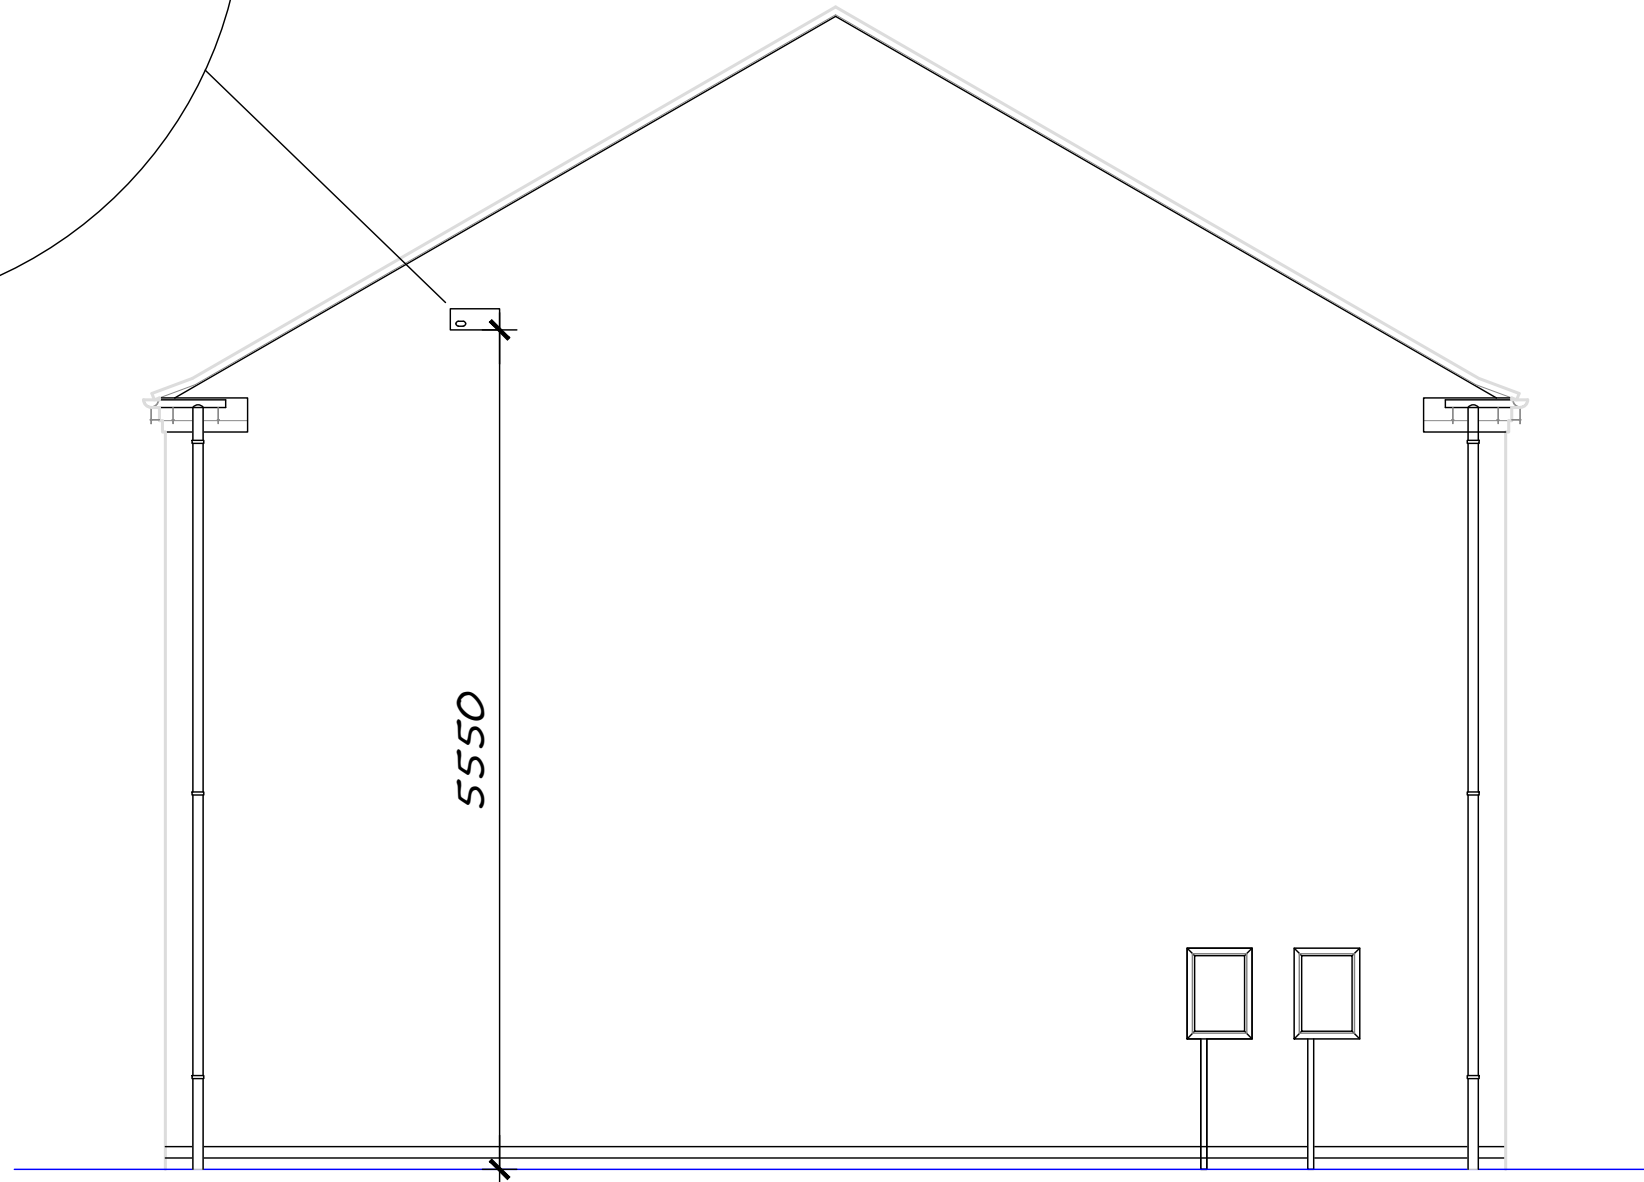


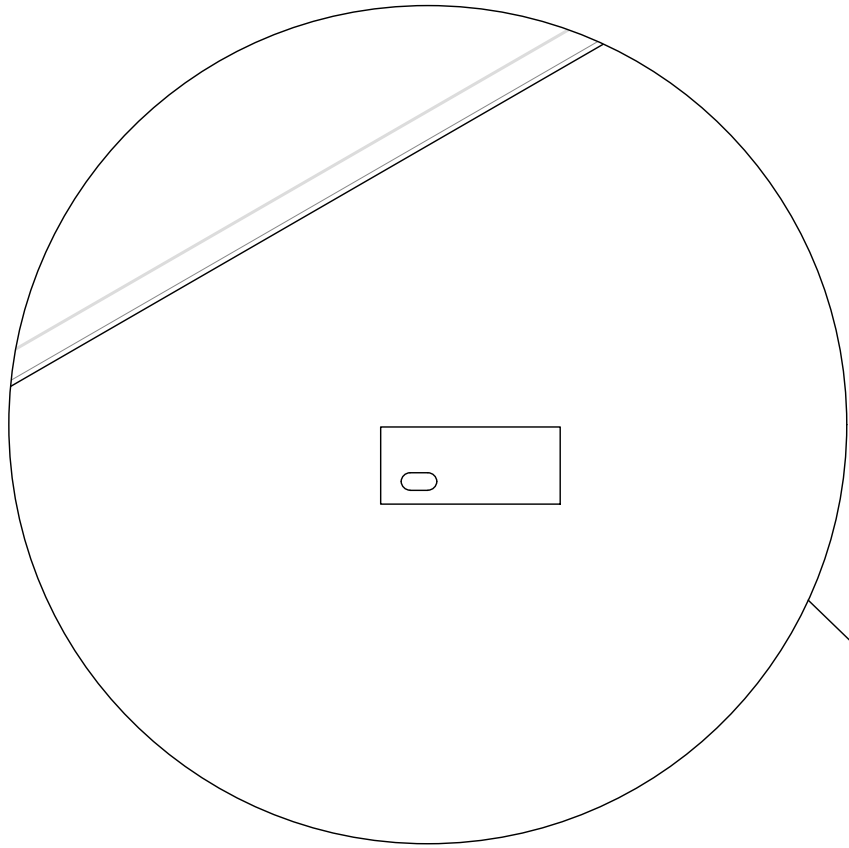

PLOT 136 - AH21GE-5
(SIDE ELEVATION WITH SWIFT BRICK)

Rev:	Description:	Date:	By:
 DAVIDSONS Wilson House, Leicester Road, Ibstock, Leicestershire. LE67 6HP T: 01530 261 444 F: 01530 267 101 www.davidsonsgroup.co.uk E: info@davidsonsgroup.co.uk			
Development: Lutterworth Road, Burbage Phase 2			
Drawing Ref: Plot 136 Elevation with Ecology Feature			
Drawing Status: 01 - Planning Layout		Drawn: SW	Checked: -
Date: November 2025	Scale: NTS	Signed Off: -	Rev: -
Dwg Number: 1186_ECO_136			

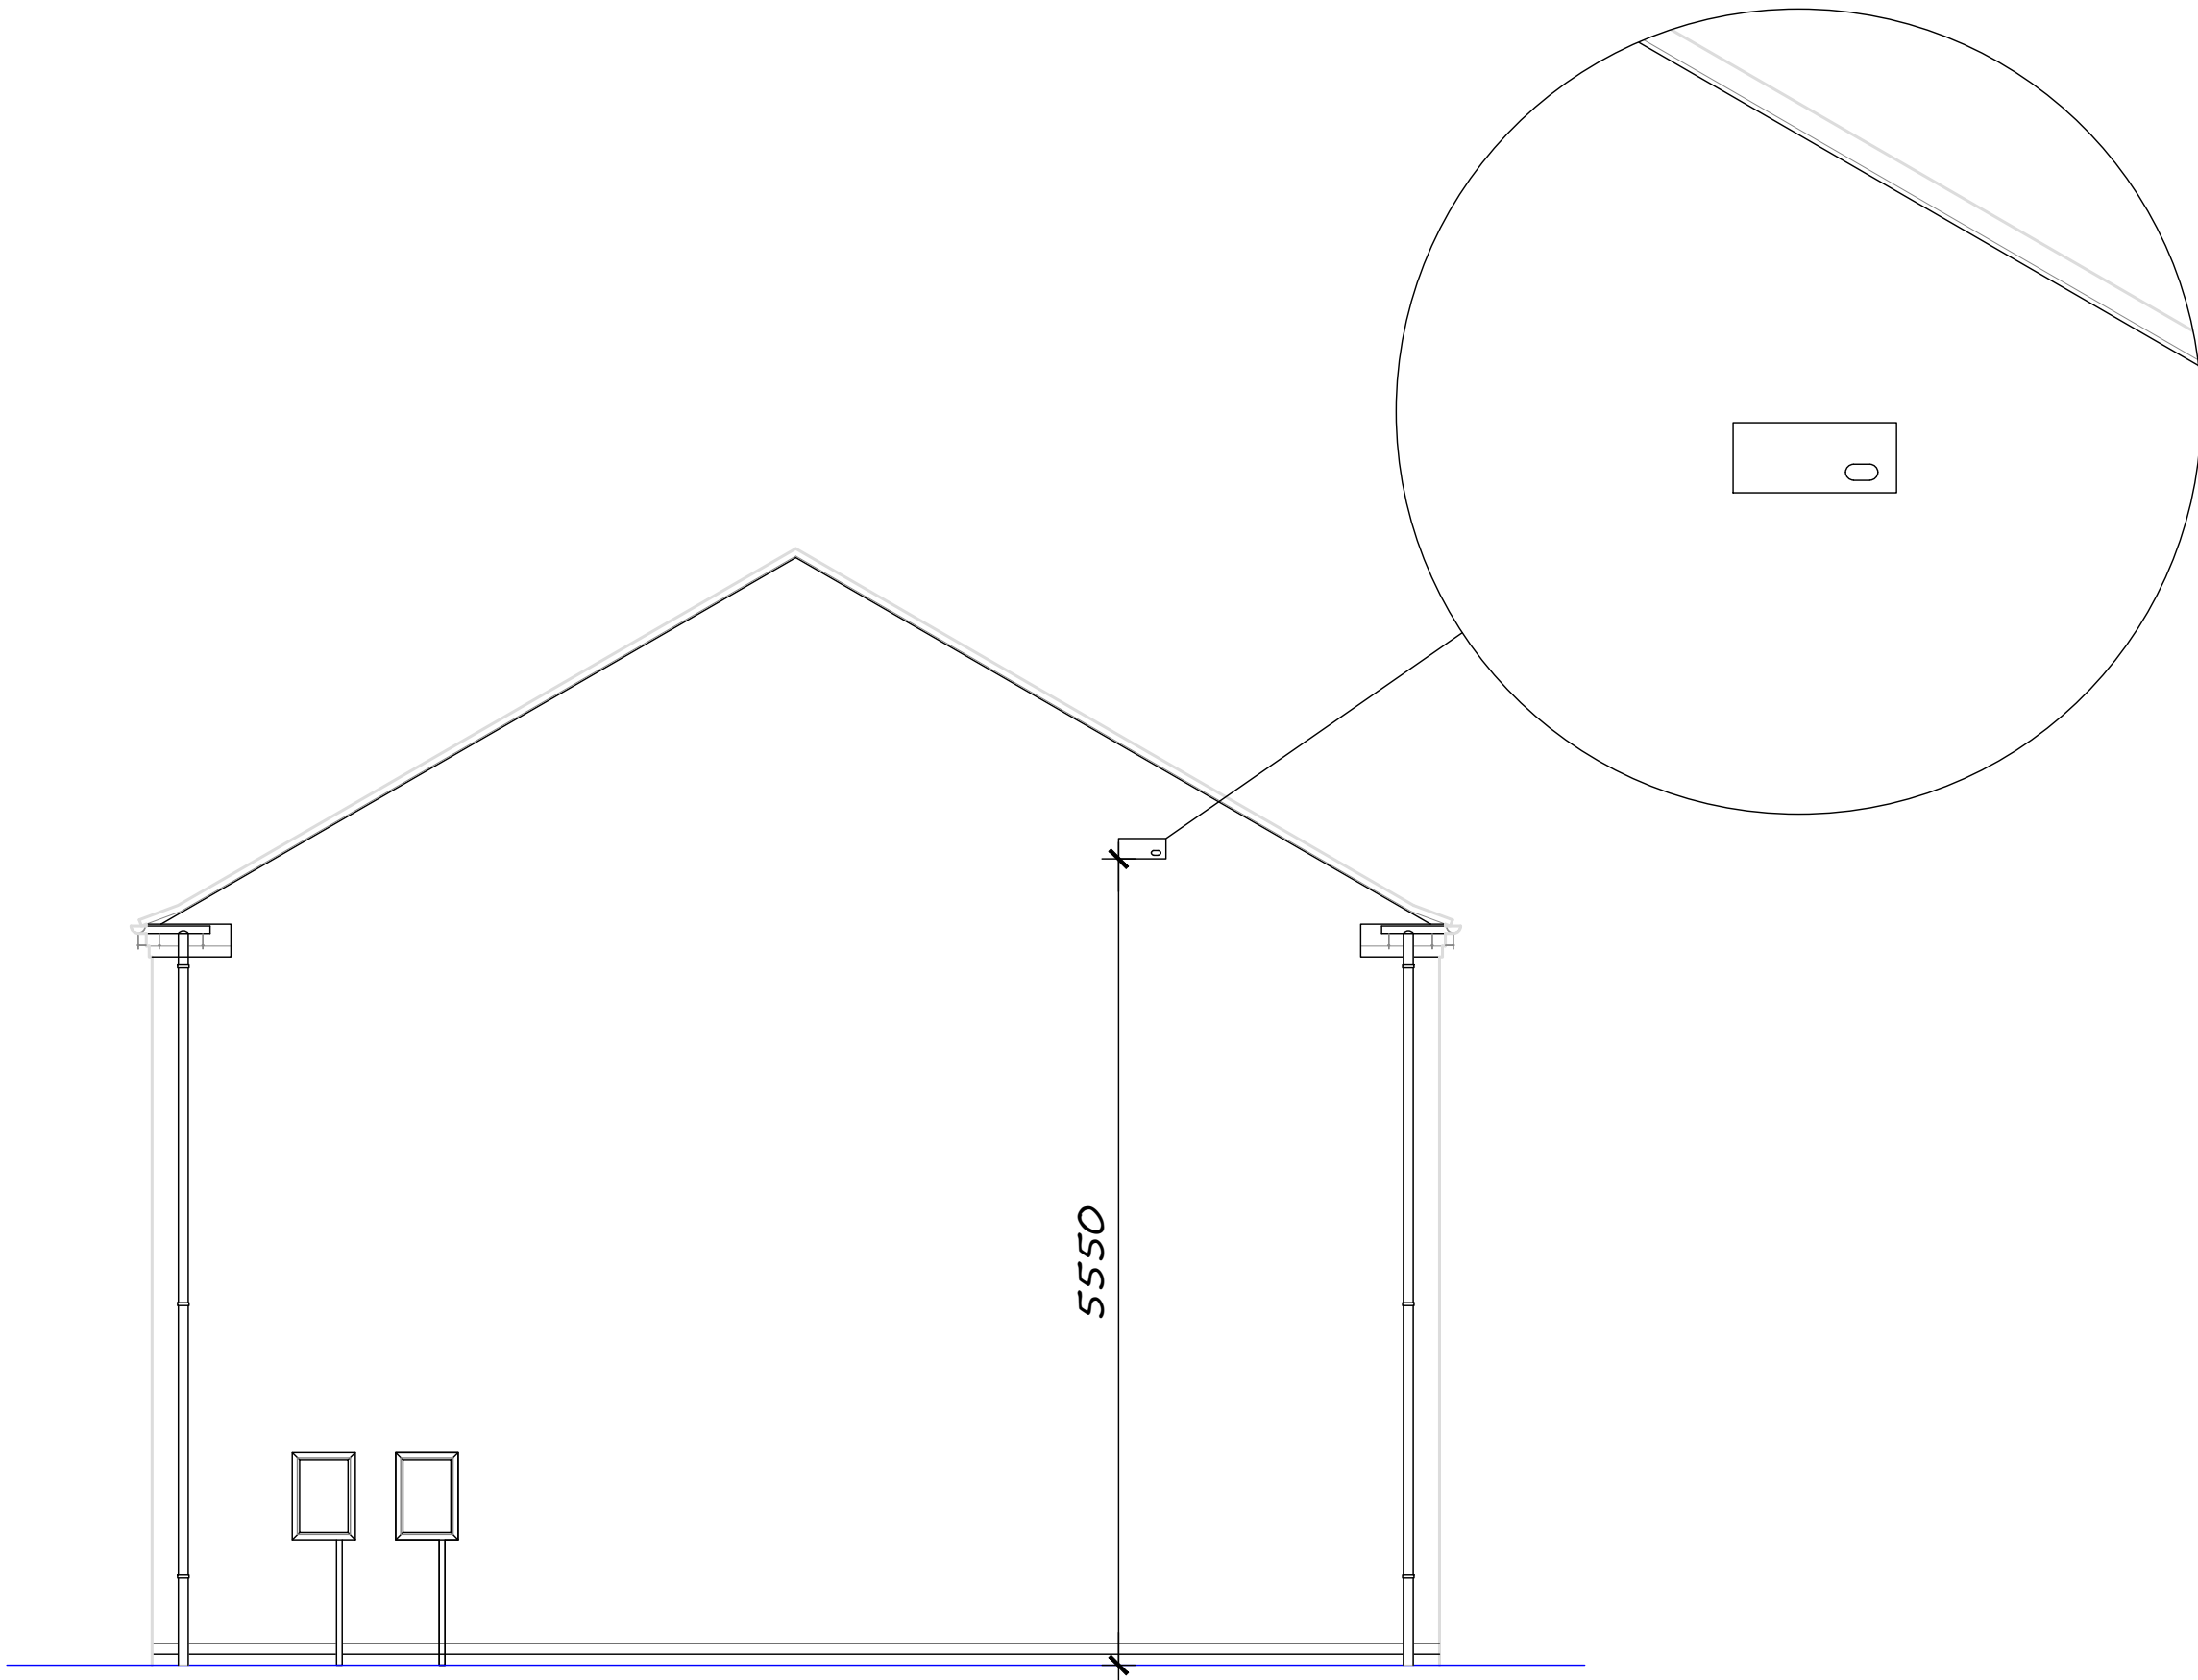

PLOT 137 - AH21GE-5
(SIDE ELEVATION WITH SWIFT BRICK)

Rev:	Description:	Date:	By:
------	--------------	-------	-----



DAVIDSONS

Wilson House, Leicester Road, Ibstock,
Leicestershire. LE67 6HP
T: 01530 261 444 F: 01530 267 101
www.davidsonsgroup.co.uk
E: info@davidsonsgroup.co.uk

Development:

**Lutterworth Road, Burbage
Phase 2**


Drawing Ref:

**Plot 137
Elevation with Ecology Feature**



Drawing Status: 01 - Planning Layout		Drawn: SW	Checked: -
Date: November 2025	Scale: NTS	Signed Off: -	Rev: -

Dwg Number:

1186_ECO_137

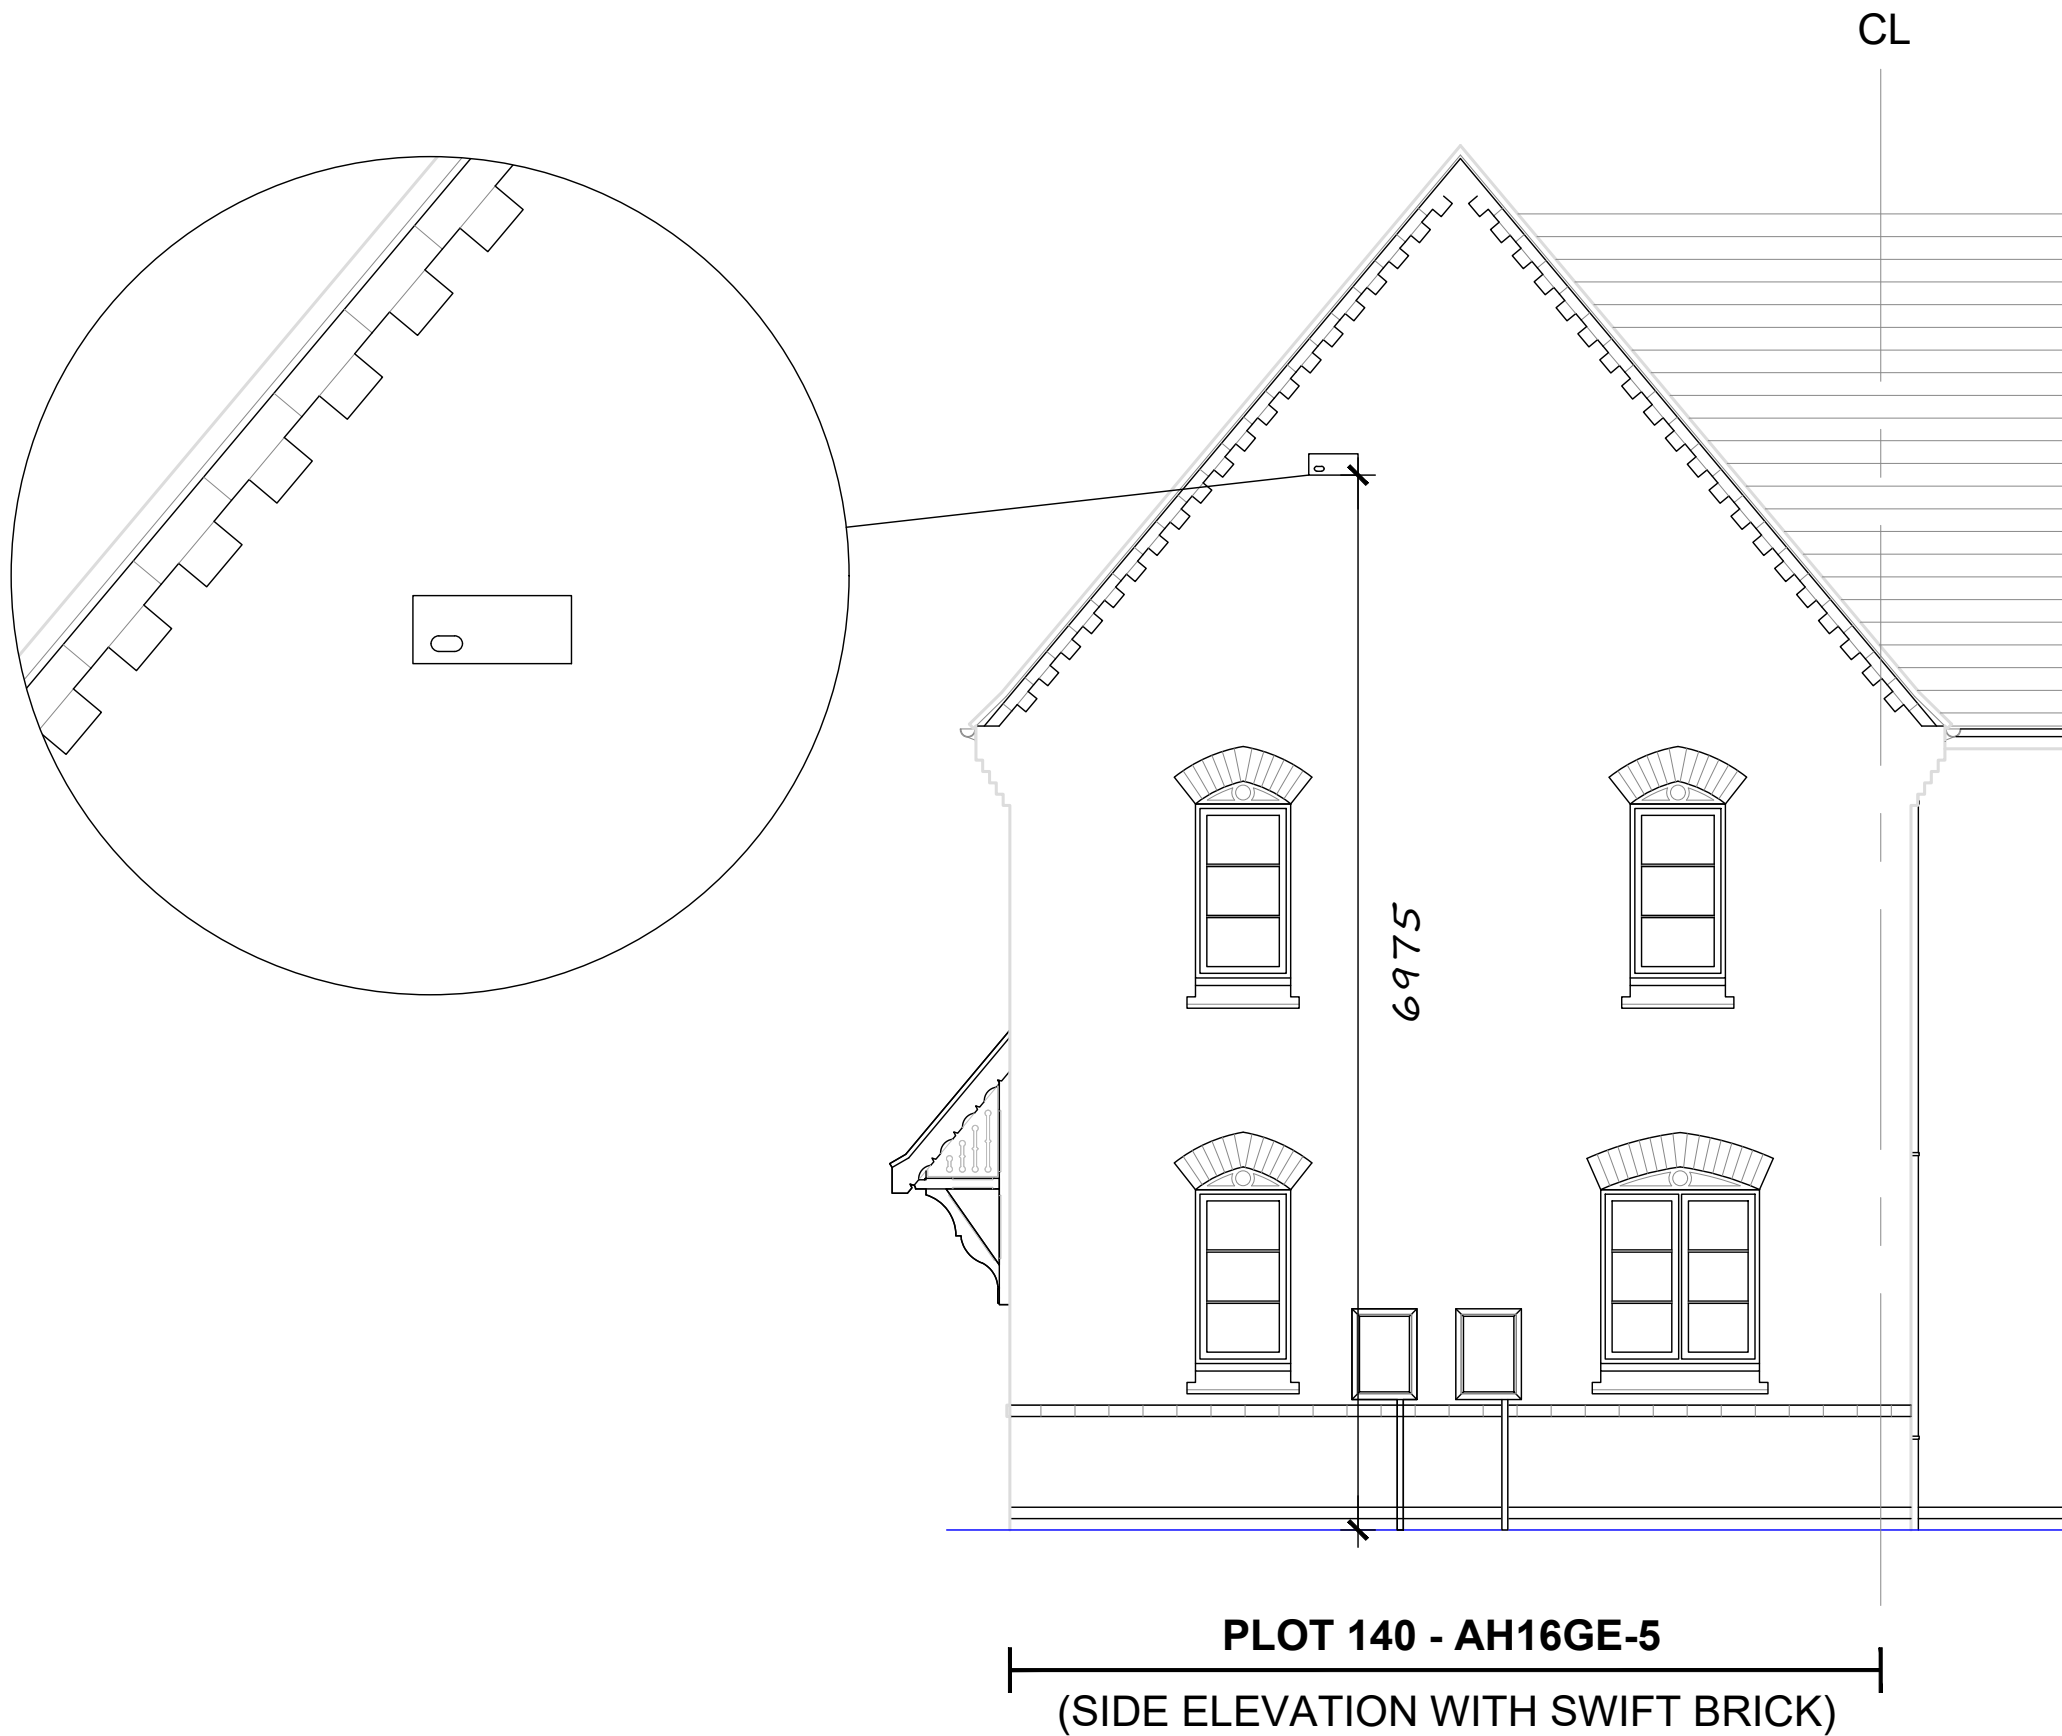

Rev:	Description:	Date:	By:
 DAVIDSONS Wilson House, Leicester Road, Ibstock, Leicestershire. LE67 6HP T: 01530 261 444 F: 01530 267 101 www.davidsonsgroup.co.uk E: info@davidsonsgroup.co.uk			
Development: Lutterworth Road, Burbage Phase 2			
Drawing Ref: Plot 140 Elevation with Ecology Feature			
Drawing Status: 01 - Planning Layout		Drawn: SW	Checked: -
Date: November 2025	Scale: NTS	Signed Off: -	Rev: -
Dwg Number: 1186_ECO_140			

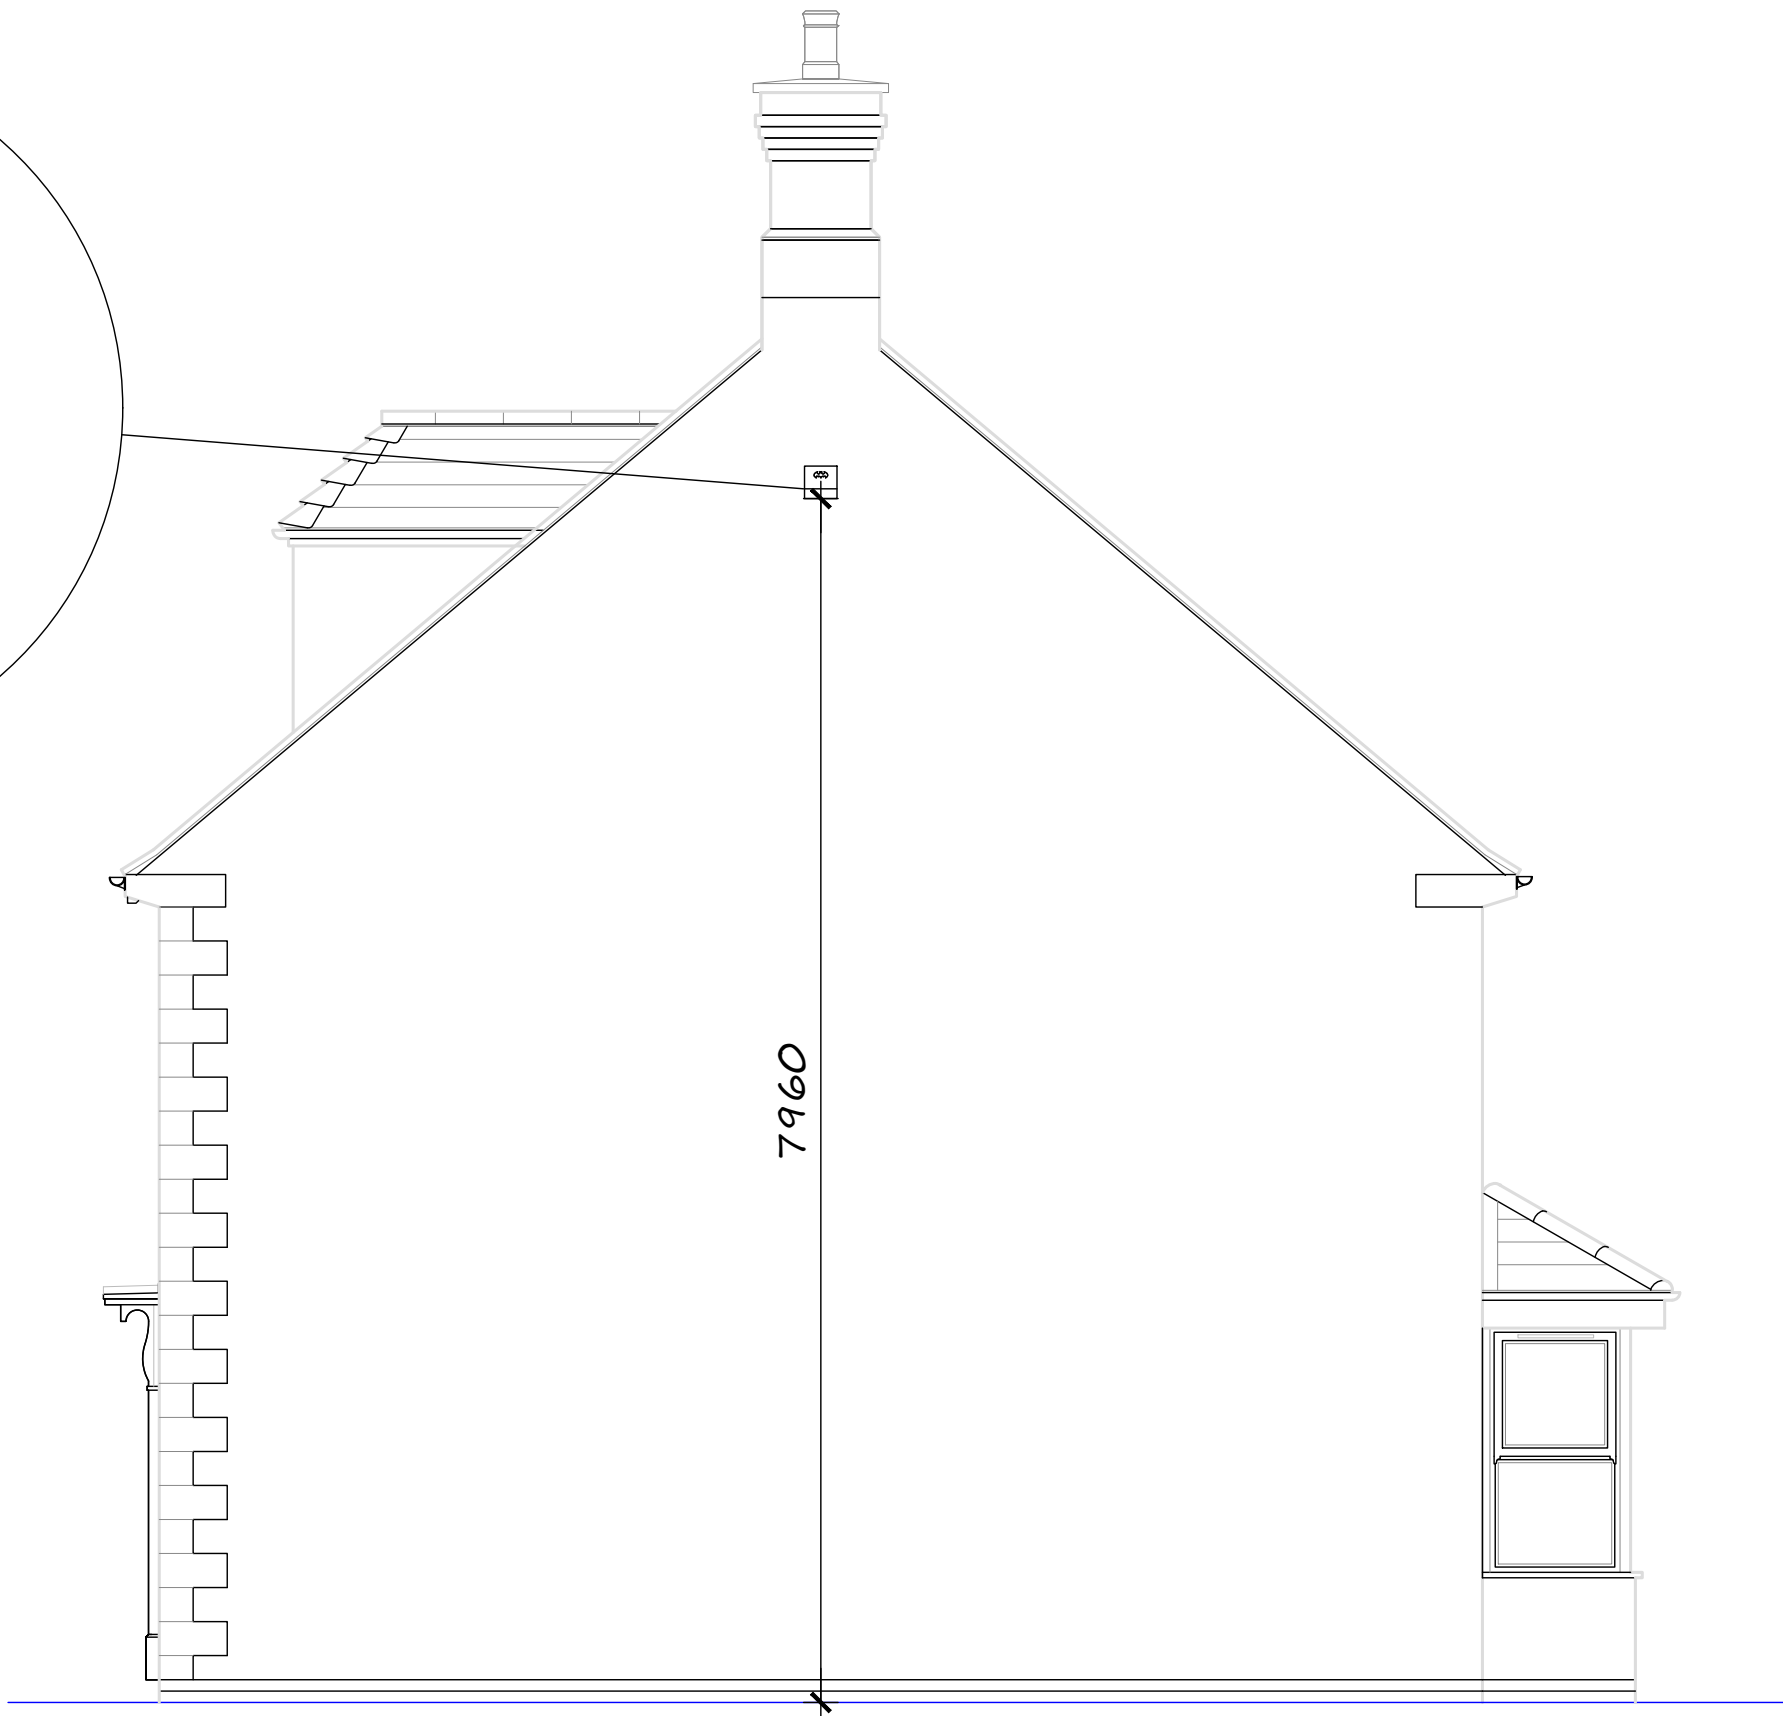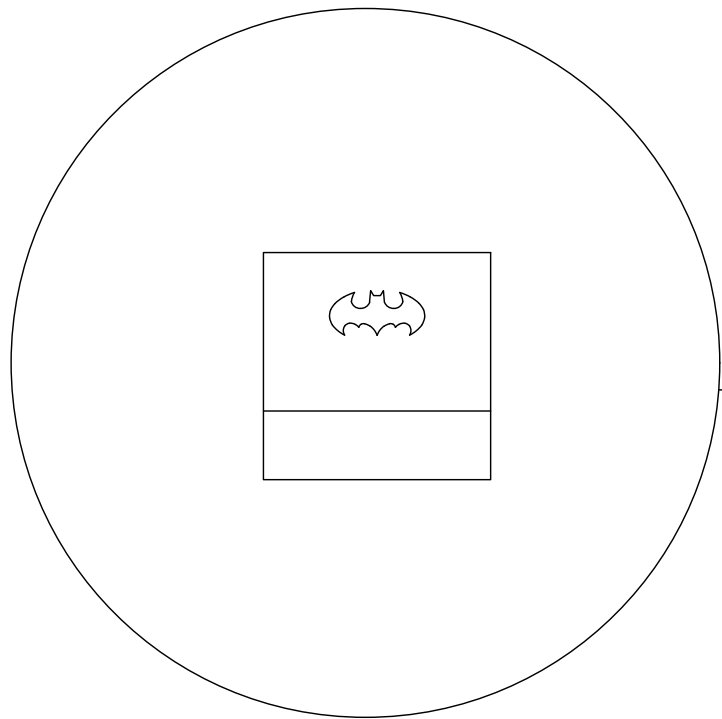

PLOT 151 - DH301GE-5
(SIDE ELEVATION WITH BAT BOX)

Rev:	Description:	Date:	By:
------	--------------	-------	-----



DAVIDSONS

Wilson House, Leicester Road, Ibstock,
Leicestershire. LE67 6HP
T: 01530 261 444 F: 01530 267 101
www.davidsonsgroup.co.uk
E: info@davidsonsgroup.co.uk

Development:

**Lutterworth Road, Burbage
Phase 2**

Drawing Ref:

**Plot 151
Elevation with Ecology Feature**


Drawing Status: 01 - Planning Layout		Drawn: SW	Checked: -
Date: November 2025	Scale: NTS	Signed Off: -	Rev: -

Dwg Number:

1186_ECO_151



Rev:	Description:	Date:	By:
 DAVIDSONS Wilson House, Leicester Road, Ibstock, Leicestershire. LE67 6HP T: 01530 261 444 F: 01530 267 101 www.davidsonsgroup.co.uk E: info@davidsonsgroup.co.uk			
Development: Lutterworth Road, Burbage Phase 2			
Drawing Ref: Plot 152 Elevation with Ecology Feature			
Drawing Status: 01 - Planning Layout		Drawn: SW	Checked: -
Date: November 2025	Scale: NTS	Signed Off: -	Rev: -
Dwg Number: 1186_ECO_152			

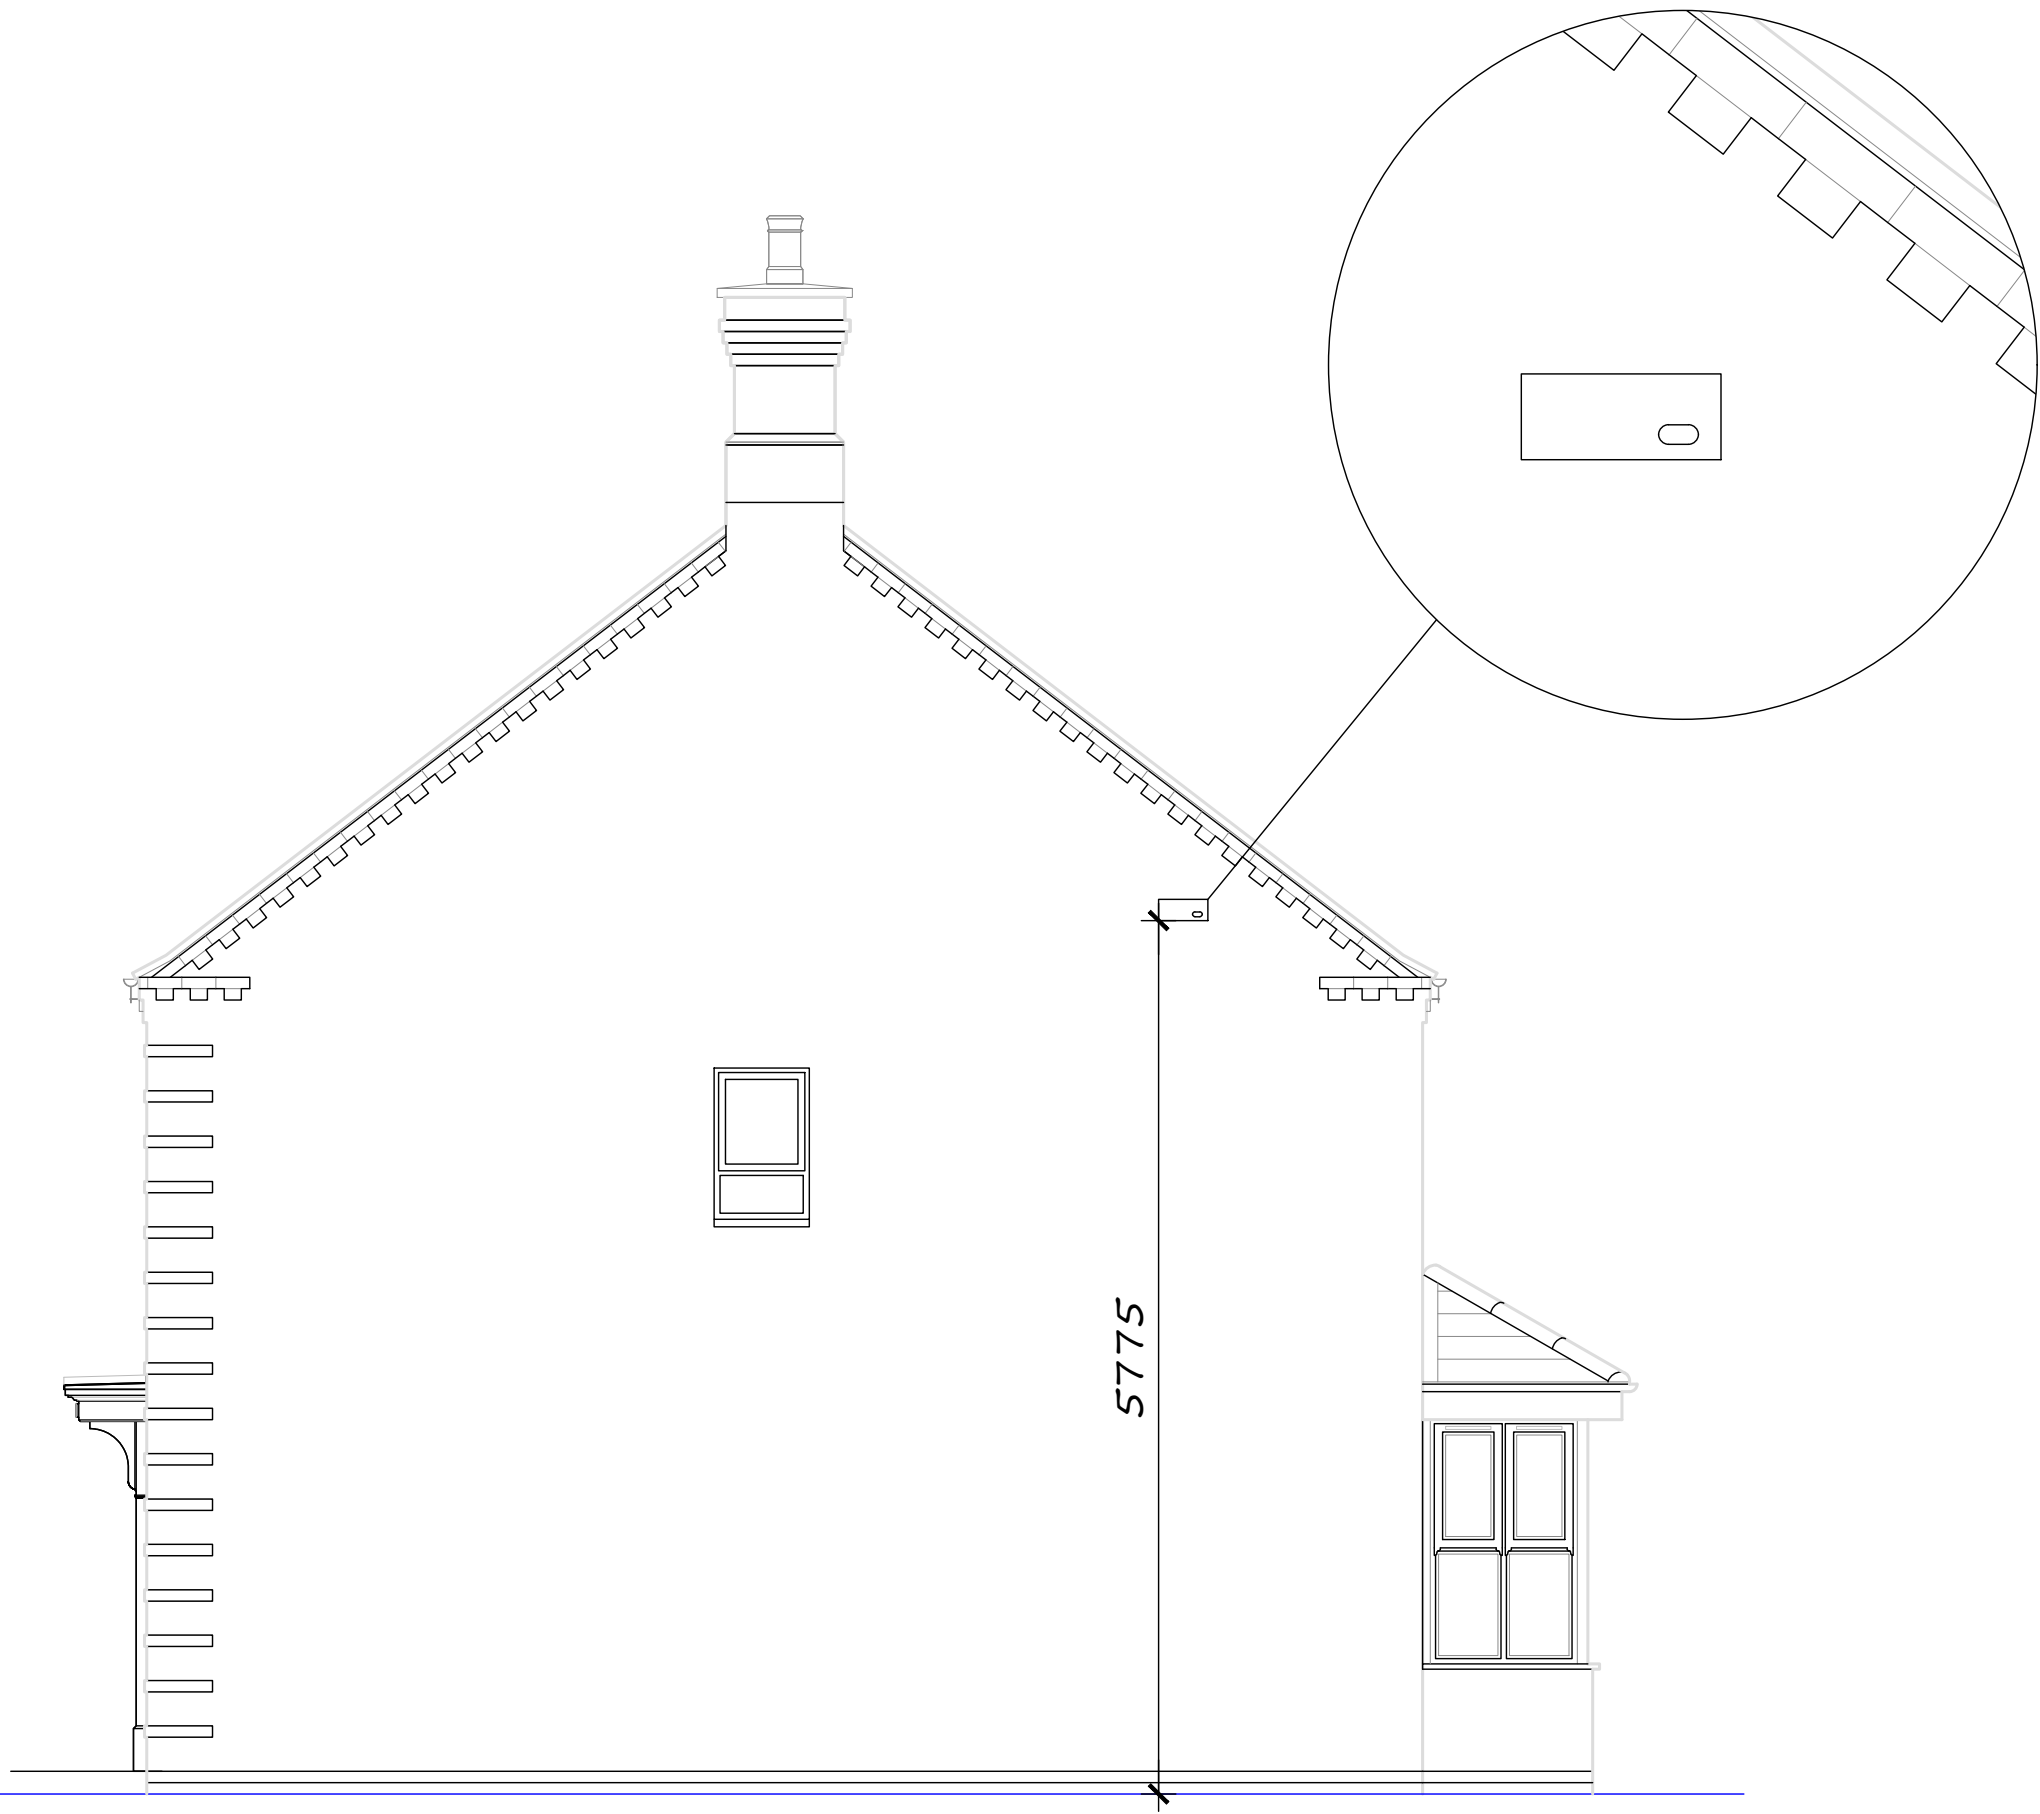

PLOT 154 & 157 (DH425GG-5)
(SIDE ELEVATION WITH SWIFT BRICK)

Rev:	Description:	Date:	By:
------	--------------	-------	-----



DAVIDSONS

Wilson House, Leicester Road, Ibstock,
Leicestershire. LE67 6HP
T: 01530 261 444 F: 01530 267 101
www.davidsonsgroup.co.uk
E: info@davidsonsgroup.co.uk

Development:

**Lutterworth Road, Burbage
Phase 2**


Drawing Ref:

**Plot 154 & 157
Elevation with Ecology Feature**

Drawing Status: 01 - Planning Layout		Drawn: SW	Checked: -
Date: November 2025	Scale: NTS	Signed Off: -	Rev: -

Dwg Number:

1186_ECO_154 & 157

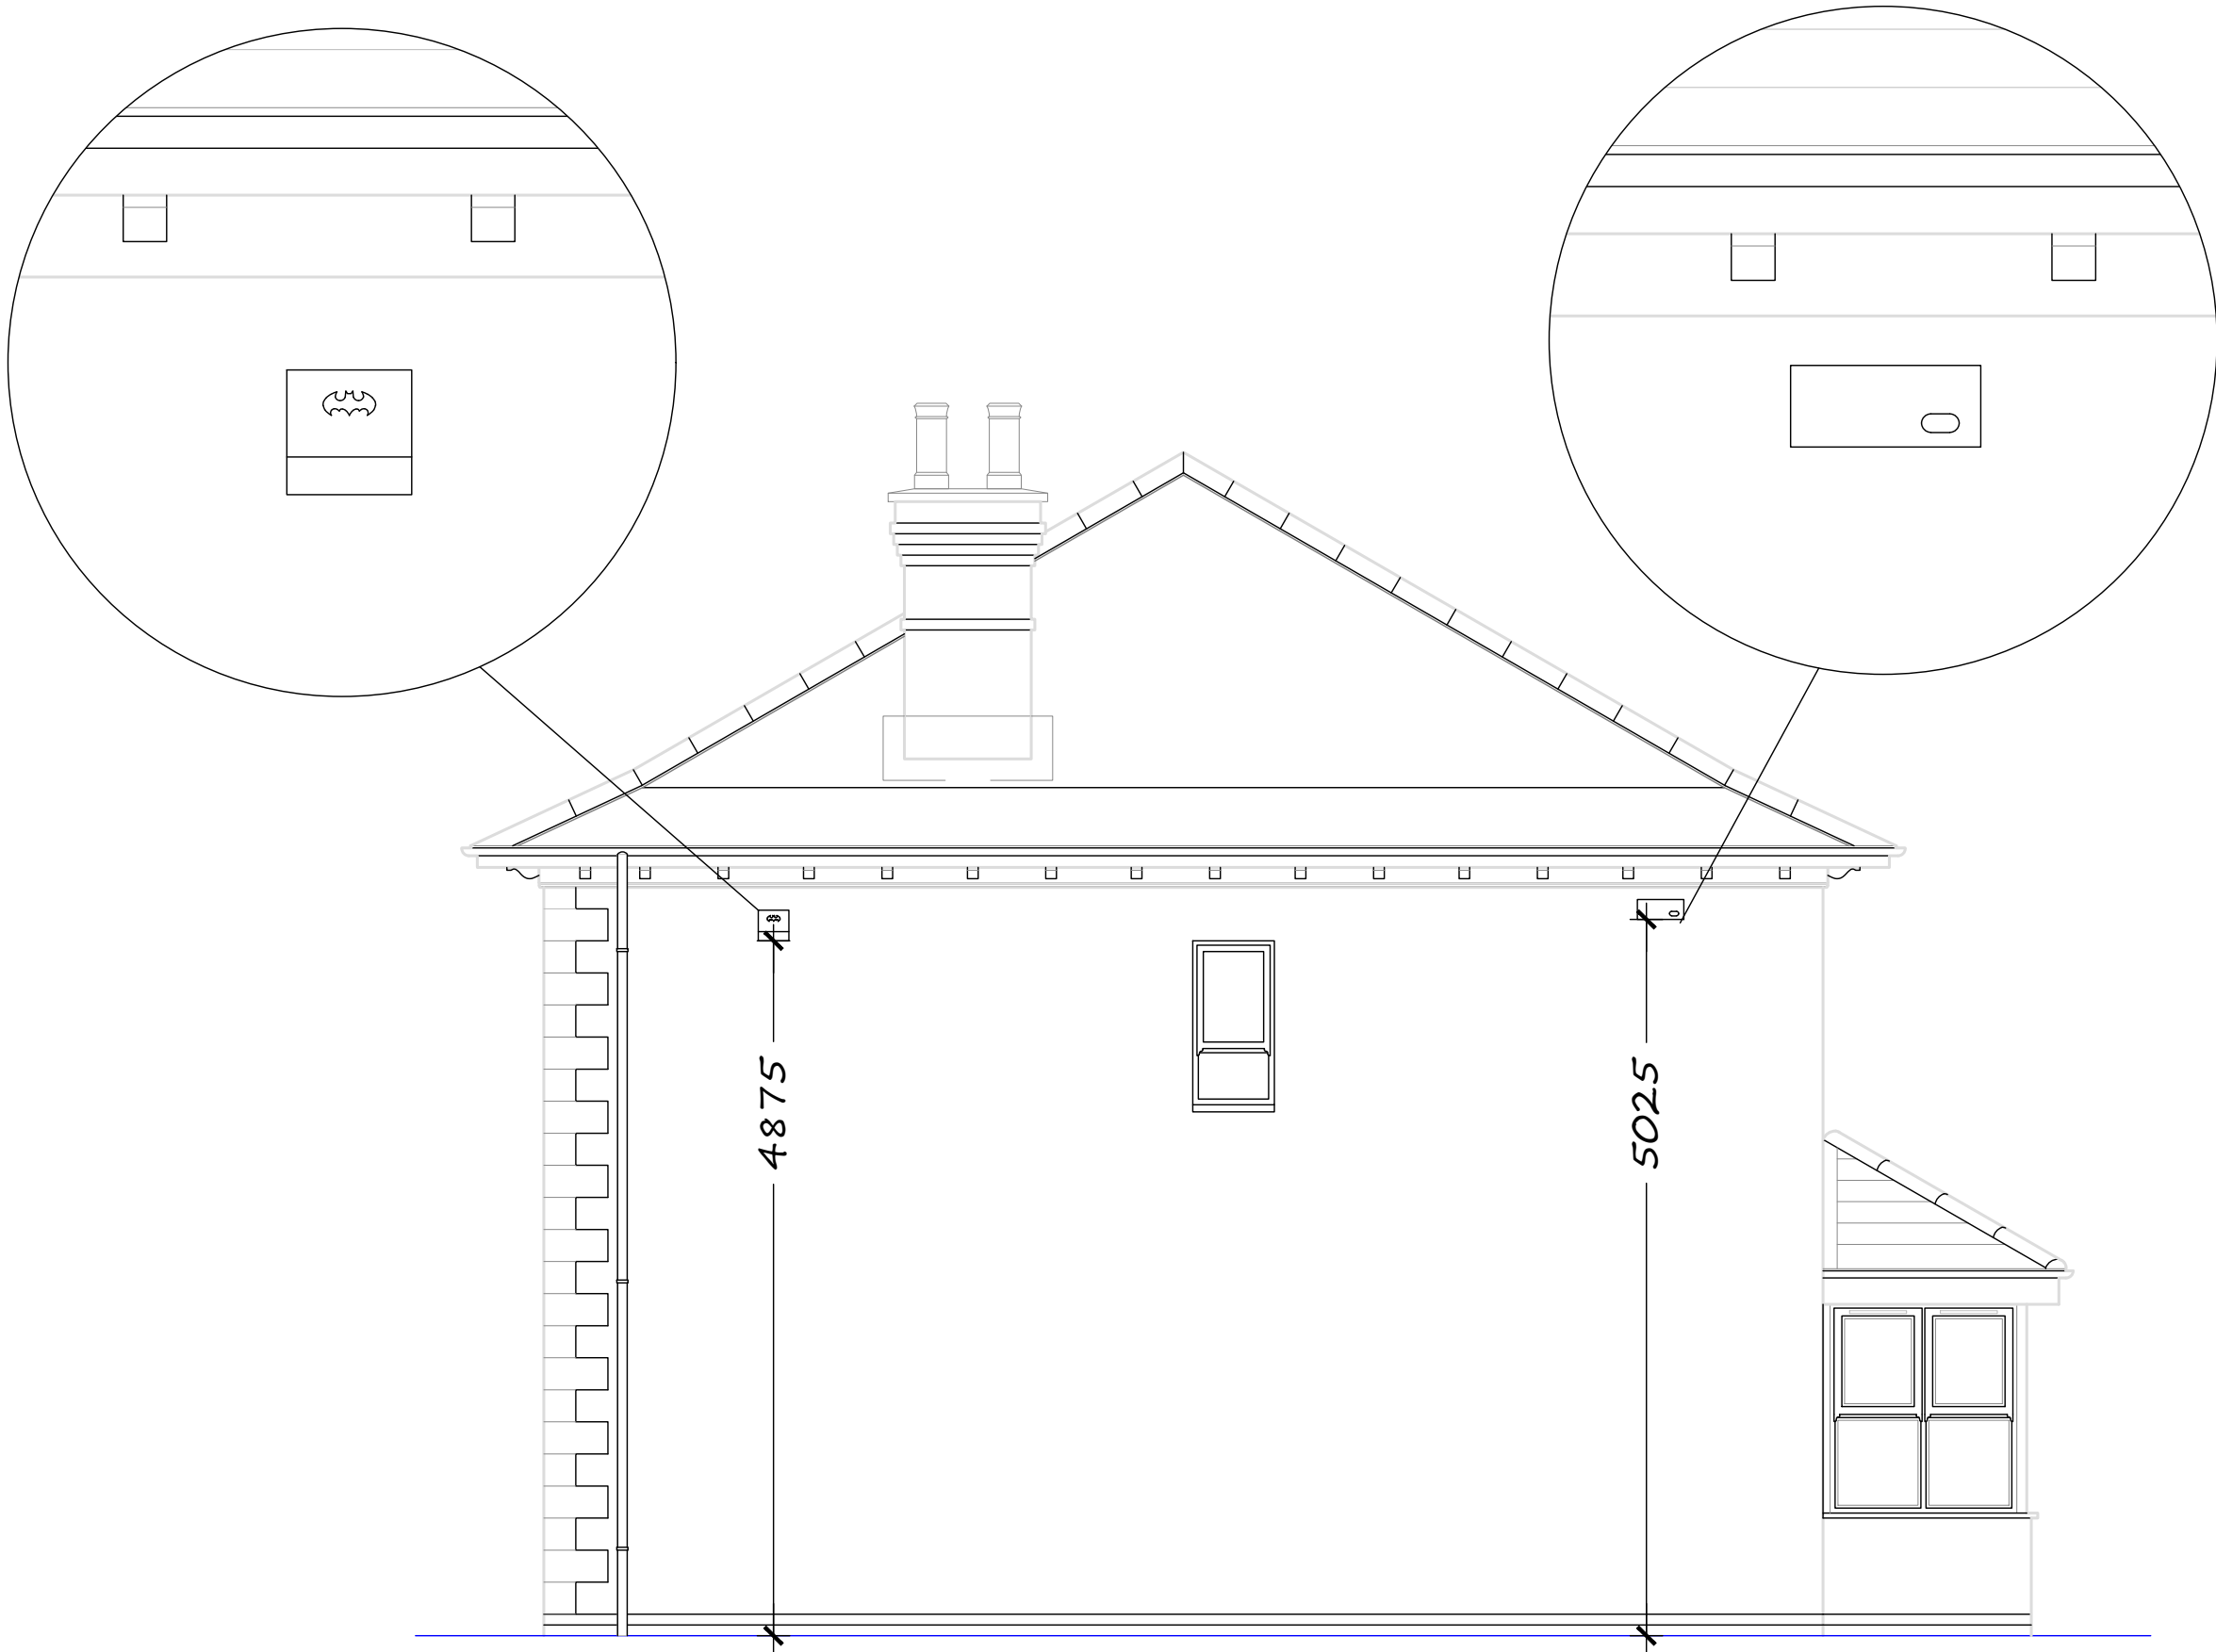

PLOT 155 - DH409GG-5

(SIDE ELEVATION WITH SWIFT BRICK & BAT BOX)

Rev:	Description:	Date:	By:
------	--------------	-------	-----



DAVIDSONS

Wilson House, Leicester Road, Ibstock,
Leicestershire. LE67 6HP
T: 01530 261 444 F:01530 267 101
www.davidsonsgroup.co.uk
E: info@davidsonsgroup.co.uk

Development:

Lutterworth Road, Burbage
Phase 2


Drawing Ref:

Plot 155
Elevation with Ecology Feature

Drawing Status:		Drawn:	Checked:
01 - Planning Layout		SW	-
Date:	Scale:	Signed Off:	Rev:
November 2025	NTS	-	-

Dwg Number:

1186_ECO_155

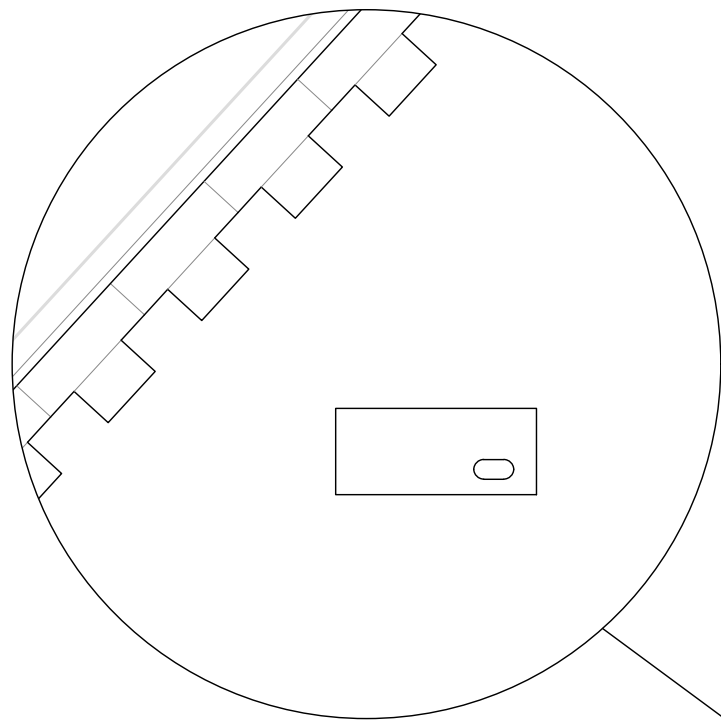

PLOT 158 - DH501G-5
(SIDE ELEVATION WITH SWIFT BRICK)

Rev:	Description:	Date:	By:
------	--------------	-------	-----



DAVIDSONS

Wilson House, Leicester Road, Ibstock,
Leicestershire. LE67 6HP
T: 01530 261 444 F:01530 267 101
www.davidsonsgroup.co.uk
E: info@davidsonsgroup.co.uk

Development:

**Lutterworth Road, Burbage
Phase 2**

Drawing Ref:

**Plot 158
Elevation with Ecology Feature**

Drawing Status: 01 - Planning Layout		Drawn: SW	Checked: -
Date: November 2025	Scale: NTS	Signed Off: -	Rev: -

Dwg Number:

1186_ECO_158