


GRAVEL PATH REGIONAL SPECIFICATION

THIS DRAWING IS TO BE READ IN CONJUNCTION WITH
SEPERATE GROUP / SITE SPECIFIC CONSTRUCTION
NOTES AND MATERIALS SPECIFICATION.

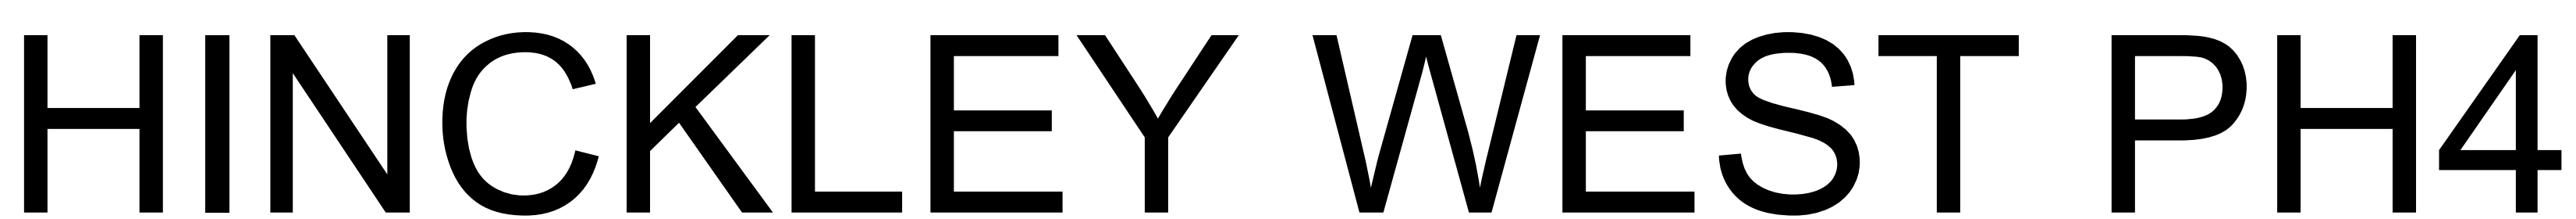

Drawing No.
EM100-LS-021m