


- Application Site Boundary
- Ownership Boundary

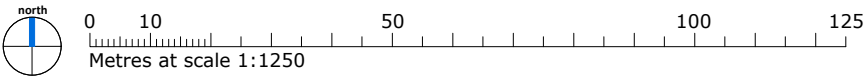

hayward
ARCHITECTS LTD

19 Station Rd
Hinckley
Leicestershire
LE10 1AW
Tel: 01455 635665
Fax: 01455 618971
www.hayward-architects.co.uk

THE COPYRIGHT OF THIS DRAWING IS VESTED IN HAYWARD ARCHITECTS LTD.
REPRODUCTION IN ANY FORM, EITHER IN WHOLE OR IN PART IS FORBIDDEN
WITHOUT THE PRIOR WRITTEN PERMISSION OF THE COPYRIGHT HOLDER.

Drawing No: 24-64-PL01A

Drawn By: JET

Date: 08.08.24

Scale: 1:1250 @A3

Status: Planning Application

Rev	Date	By	Description
A	19.12.24	JET	Amendments to red line